


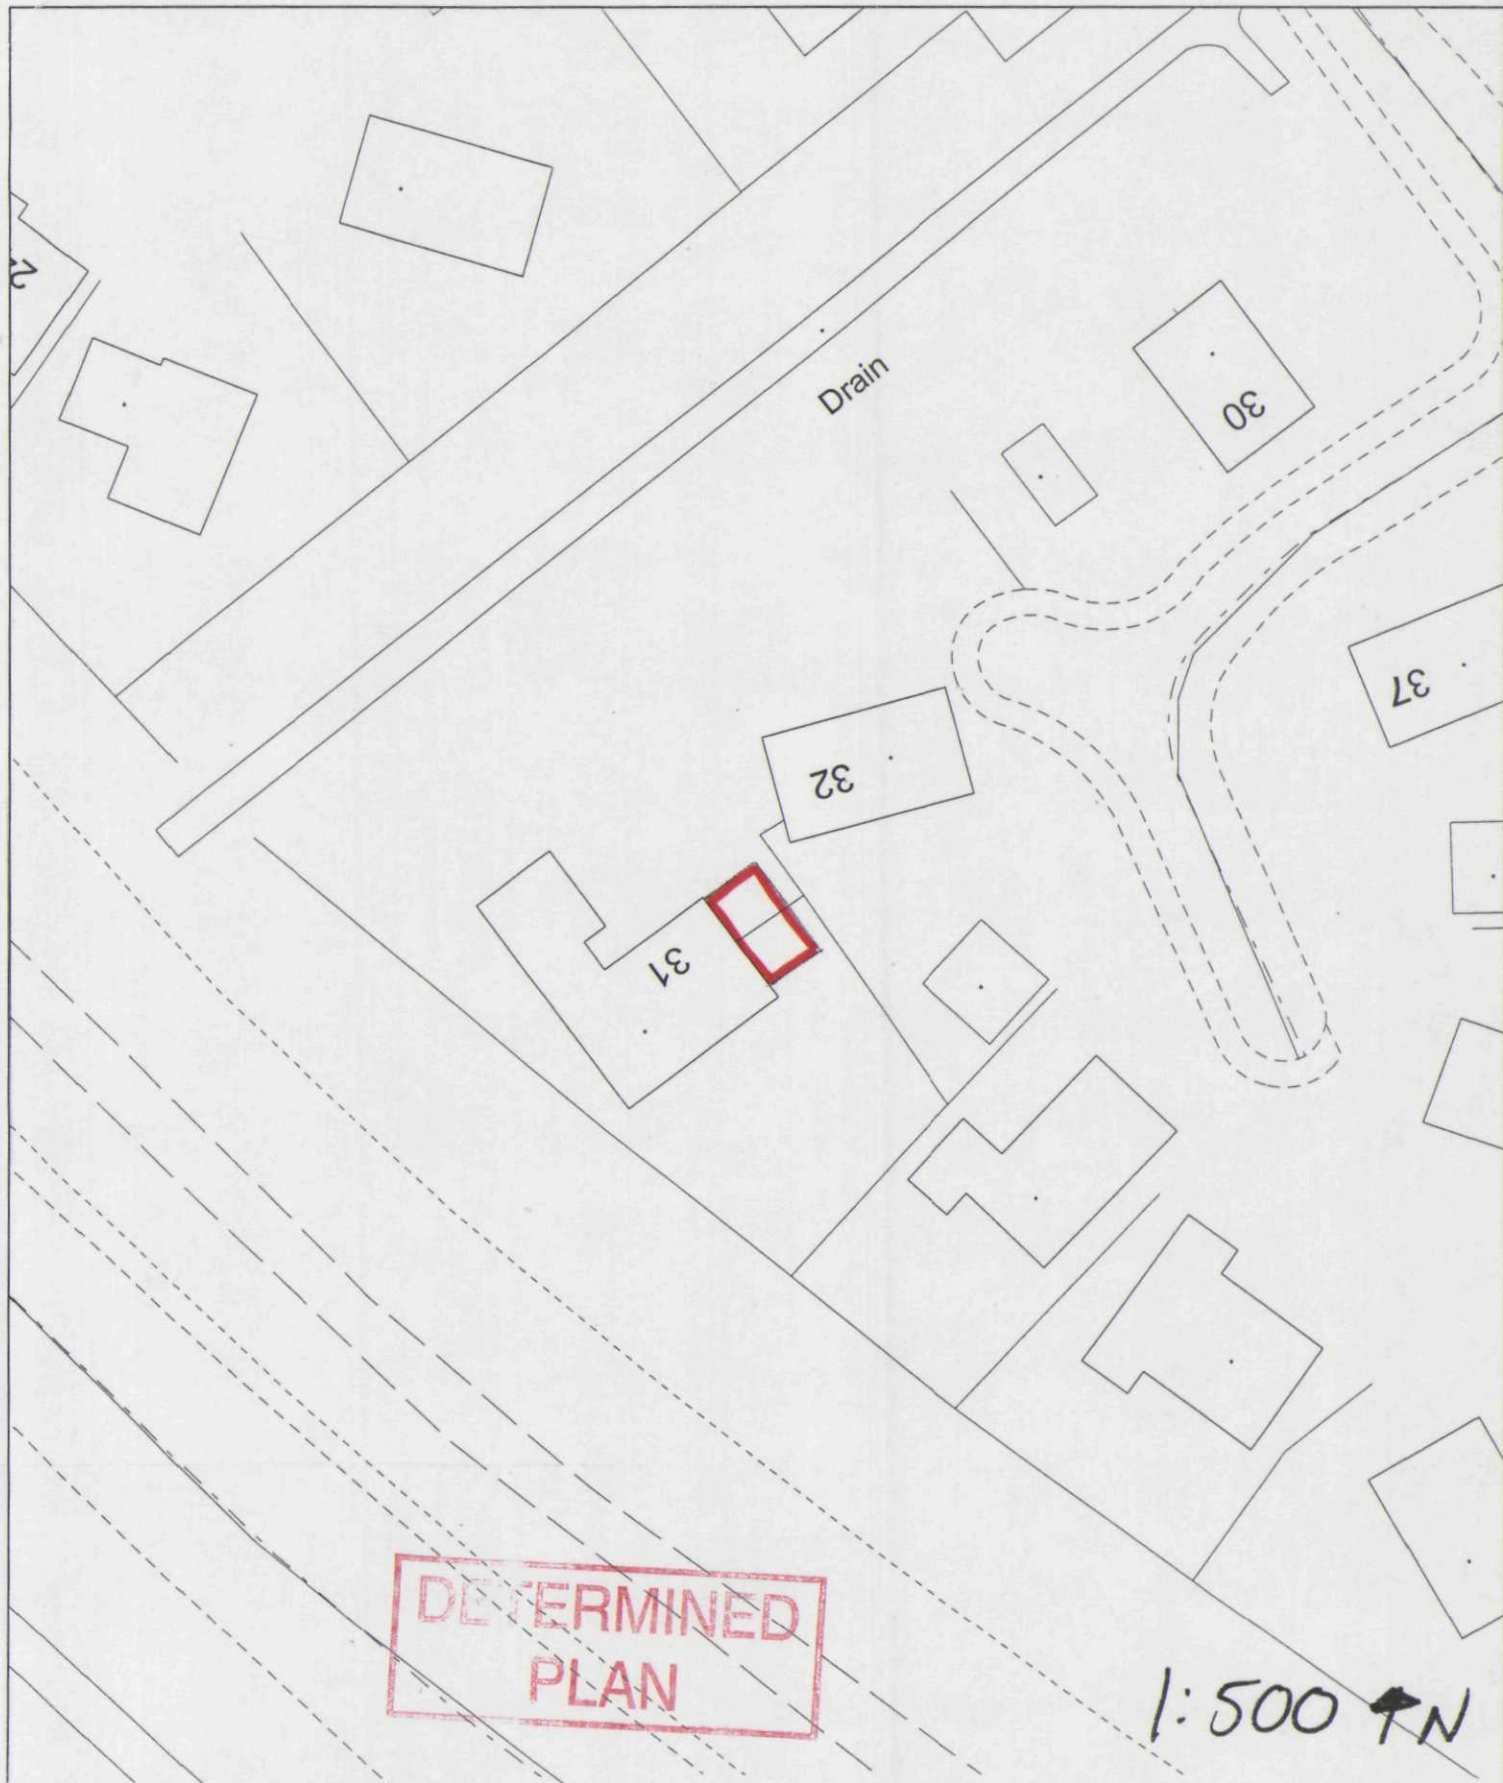

Drain

30

32

31

37

DETERMINED  
PLAN

1:500 ↑N

SHDC  
Planning & Development  
08 OCT 2004  
Ref: 1353/04