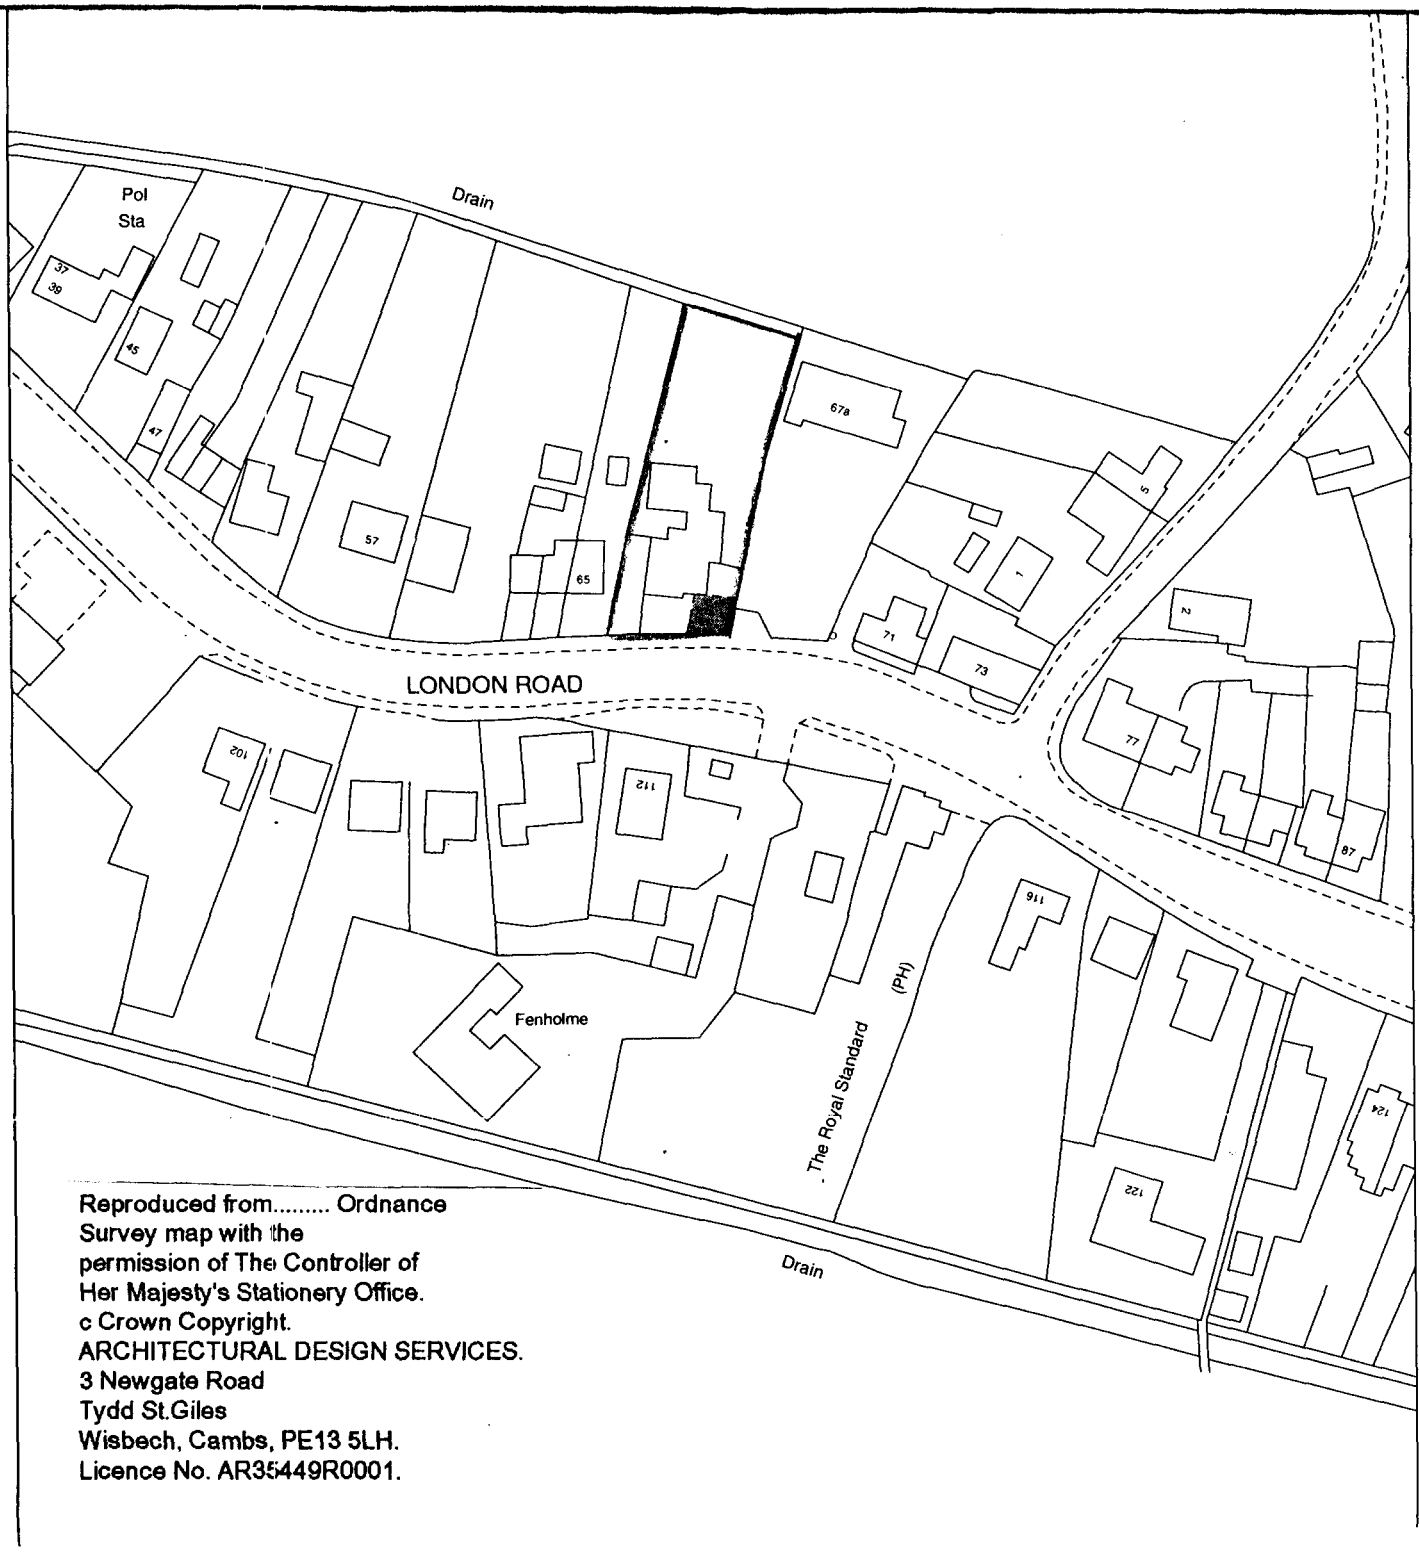


Reproduced from..... Ordnance
Survey map with the
permission of The Controller of
Her Majesty's Stationery Office.
c Crown Copyright.
ARCHITECTURAL DESIGN SERVICES.
3 Newgate Road
Tydd St.Giles
Wisbech, Cambs, PE13 5LH.
Licence No. AR35449R0001.

DETERMINED
PLAN

RECEIVED
20 NOV 2000
Ref: 1365/00