

(9x13)x2

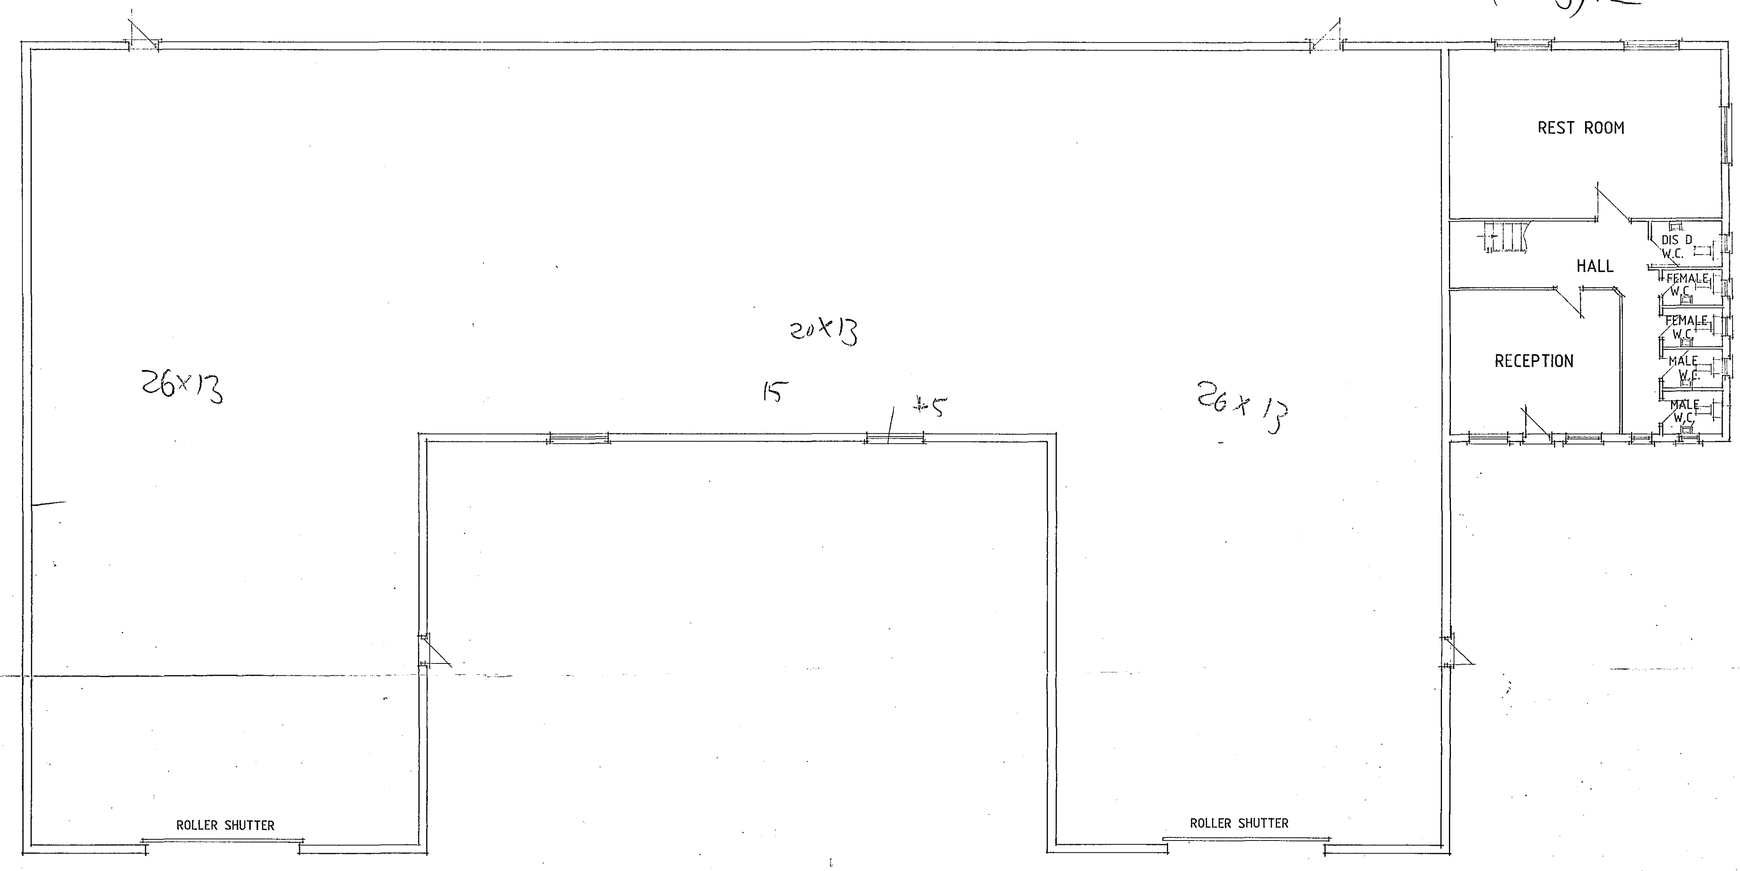


26

13

FLOOR PLAN

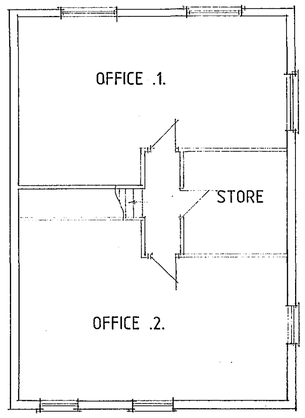

FIRST FLOOR PLAN

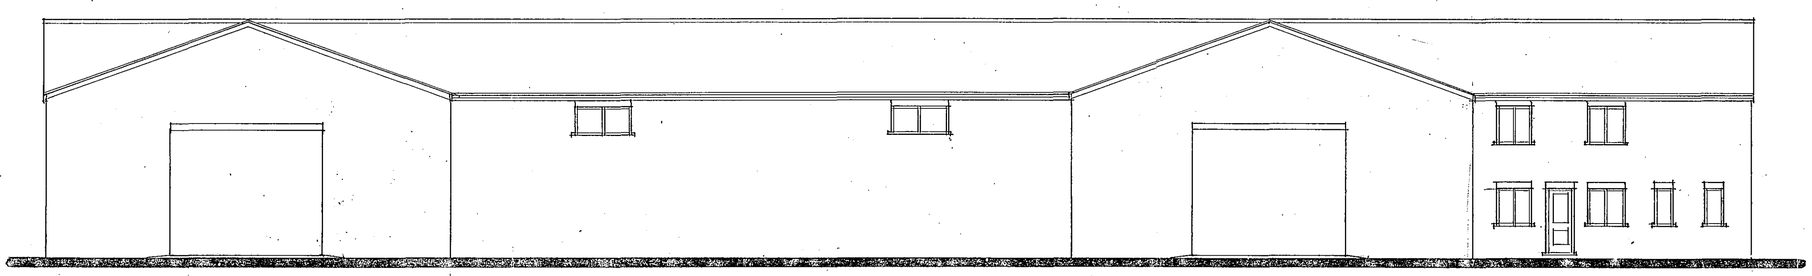

FRONT

338
338
260
117
117
} 1170

Status DESIGN
CONSULTANTS IN ARCHITECTURE & PLANNING

PROPOSED REPLACE BUILDING FOR B1 USE AT ROMAN BANK CROSSES, LONG SUTTON FOR

PETER HOLT ASPHALT COMPANY LTD

PLANS & ELEVATION

1:100	SD05-076/3
JAN-06	B.GILHAM

2 Edinburgh Walk, Holbeach,
Spalding, Lincs. PE12 7AP
Tel: 01406 424343 Fax: 01406 490702