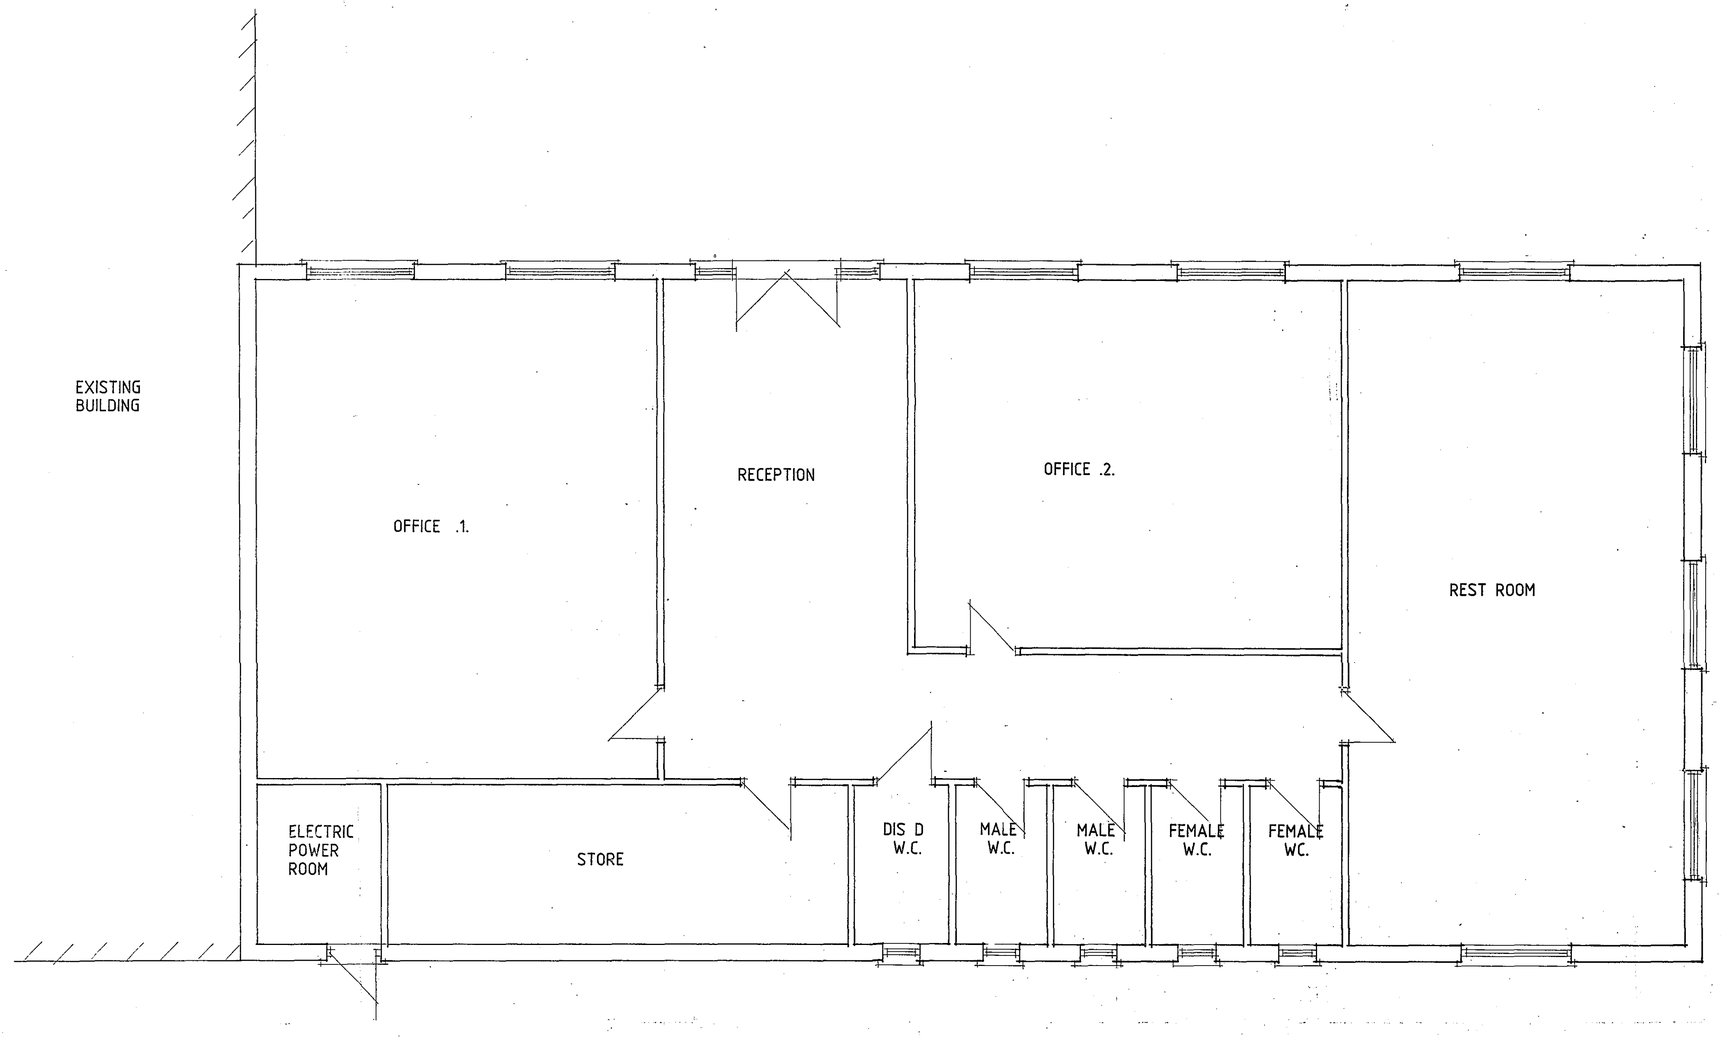


FLOOR PLAN

SHDC
Planning & Development
0 6 OCT 2005
Ref: 1367/05

Status
DESIGN
CONSULTANTS IN ARCHITECTURE & PLANNING

PROPOSED CHANGE OF USE
OF AGRICULTURAL BUILDING
TO B1 USE & REPLACEMENT
OF 3No MUSHROOM TUNNELS
TO OFFICE BUILDING AT
ROMAN BANK, CROSSES,
LONG SUTTON. FOR
PETER HOLT ASPHALT
COMPANY LTD

1:50	SD05-076/1
OCT-05	B.GILHAM.

2 Edinburgh Walk, Holbeach,
Spalding, Lincs. PE12 7AP
Tel: 01406 424343 Fax: 01406 490702