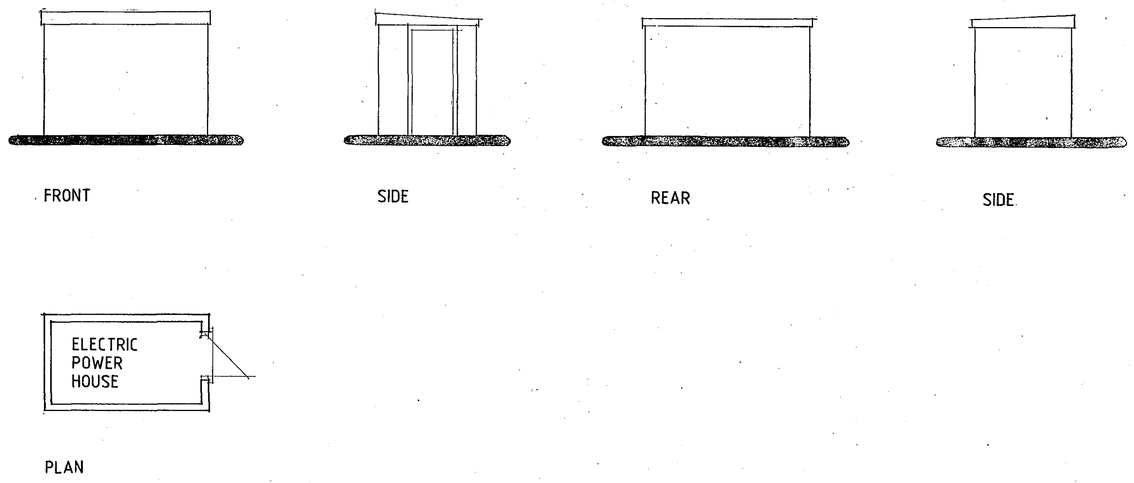

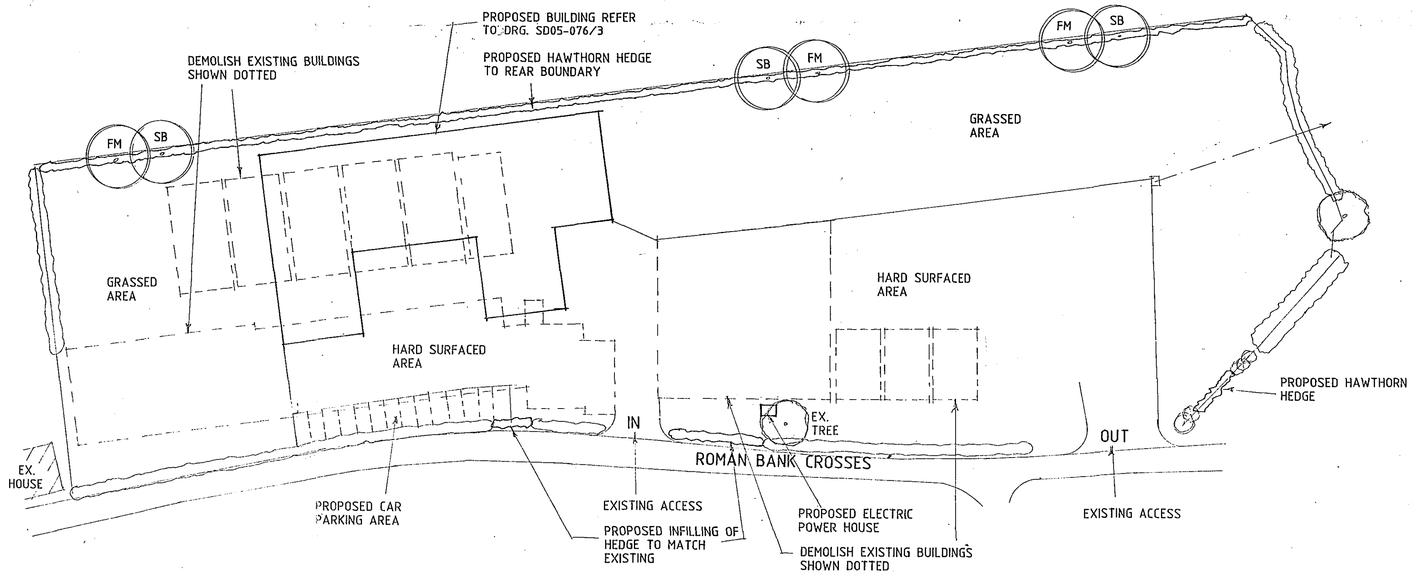

SITE PLAN

THIS DRG TO BE READ IN CONJUNCTION WITH 2369, SD05-076/3

LANDSCAPING

EXISTING TREES & HEDGES TO REMAIN AS SHOWN

PLANT NEW BOUNDARY HEDGES WHERE SHOWN

PLANT NEW TREES WHERE SHOWN MIN. HEIGHT ON PLANTING TO BE 2.0m

SB - SILVER BIRCH
FM - FIELD MAPLE

Status DESIGN
CONSULTANTS IN ARCHITECTURE & PLANNING

PROPOSED ELECTRIC POWER HOUSE & REPLACEMENT BUILDING FOR B1 USE AT ROMAN BANK CROSSES, LONG SUTTON FOR

PETER HOLT ASPHALT COMPANY LTD

POWER HOUSE & SITE PLAN

1:500 1:50	SD05-076/4
JAN-06	B.GILHAM.

2 Edinburgh Walk, Hilbeach,
Spalding, Lincs PE12 7AP
Tel: 01406 424363 Fax: 01406 490702