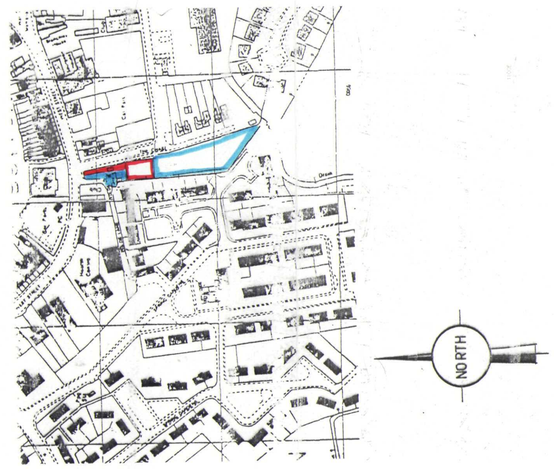
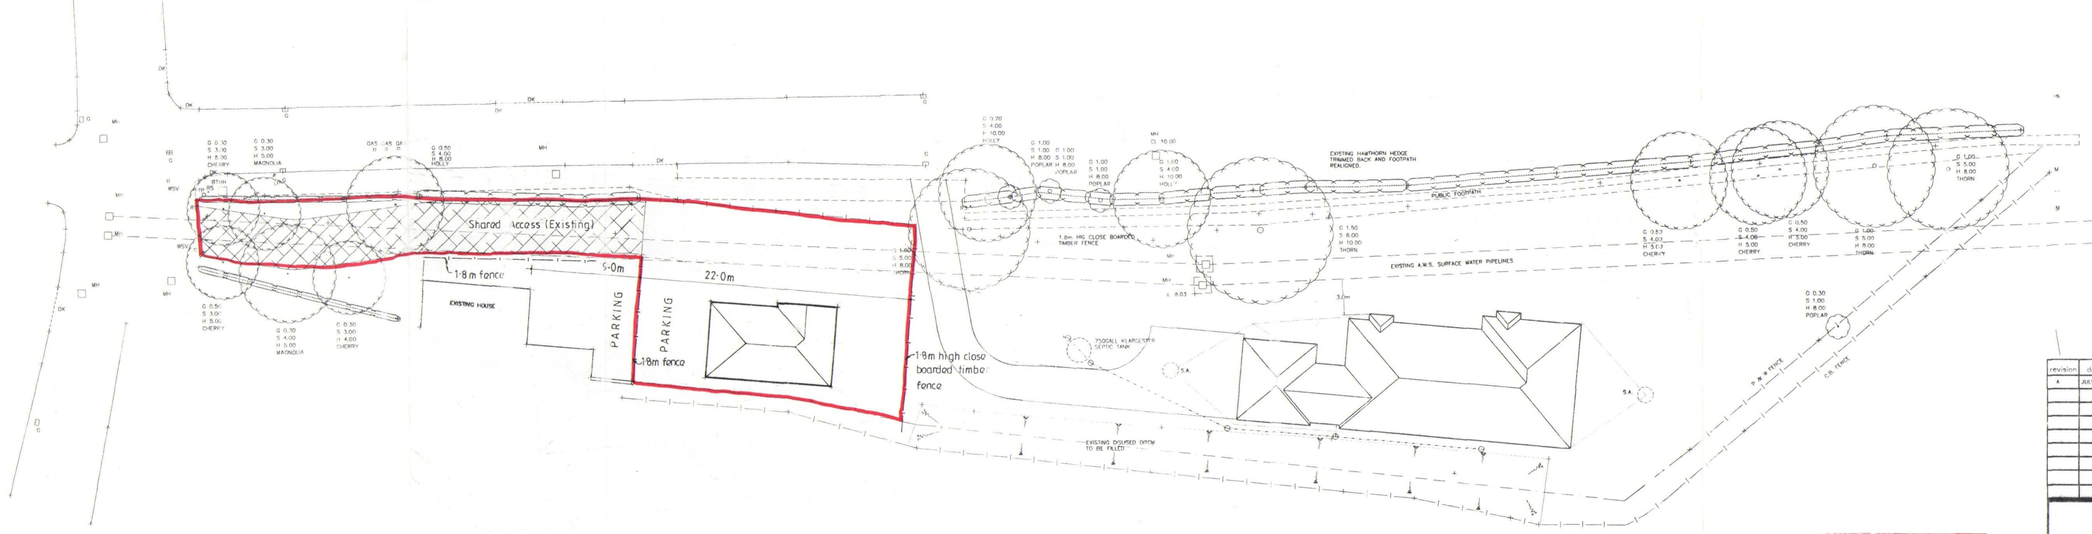



LEVELS RELATED TO MANHOLE COVER IN PRIVATE ROAD ASSUMED LEVEL 10.00 METRES

DETERMINED PLAN

SHDC
PLANNING & DEVELOPMENT
17 NOV 2003
Ref 1379/03

| revision | date | init. | revision details. |
|---|---|---|---|
| A | JULY 97 | J.C. | SEPTIC TANK REPOSITIONED |

COOPER ARCHITECTURAL DESIGN
BRIDHAVEN, HOCKLESGATE,
FLEET, HOLBEACH, LINCS PE12 8LF
Tel/Fax :- 01406 423782

Client.
MR & MRS A. WHITELAM

Project.
OFF WEST STREET,
LONG SUTTON,
SPALDING,
LINCS

Drawing.
BLOCK PLAN

| Scale | 1:250 | Drawing No. | 9643 A |
|---|---|---|---|
| Date. | | Drawn. | J.C. |