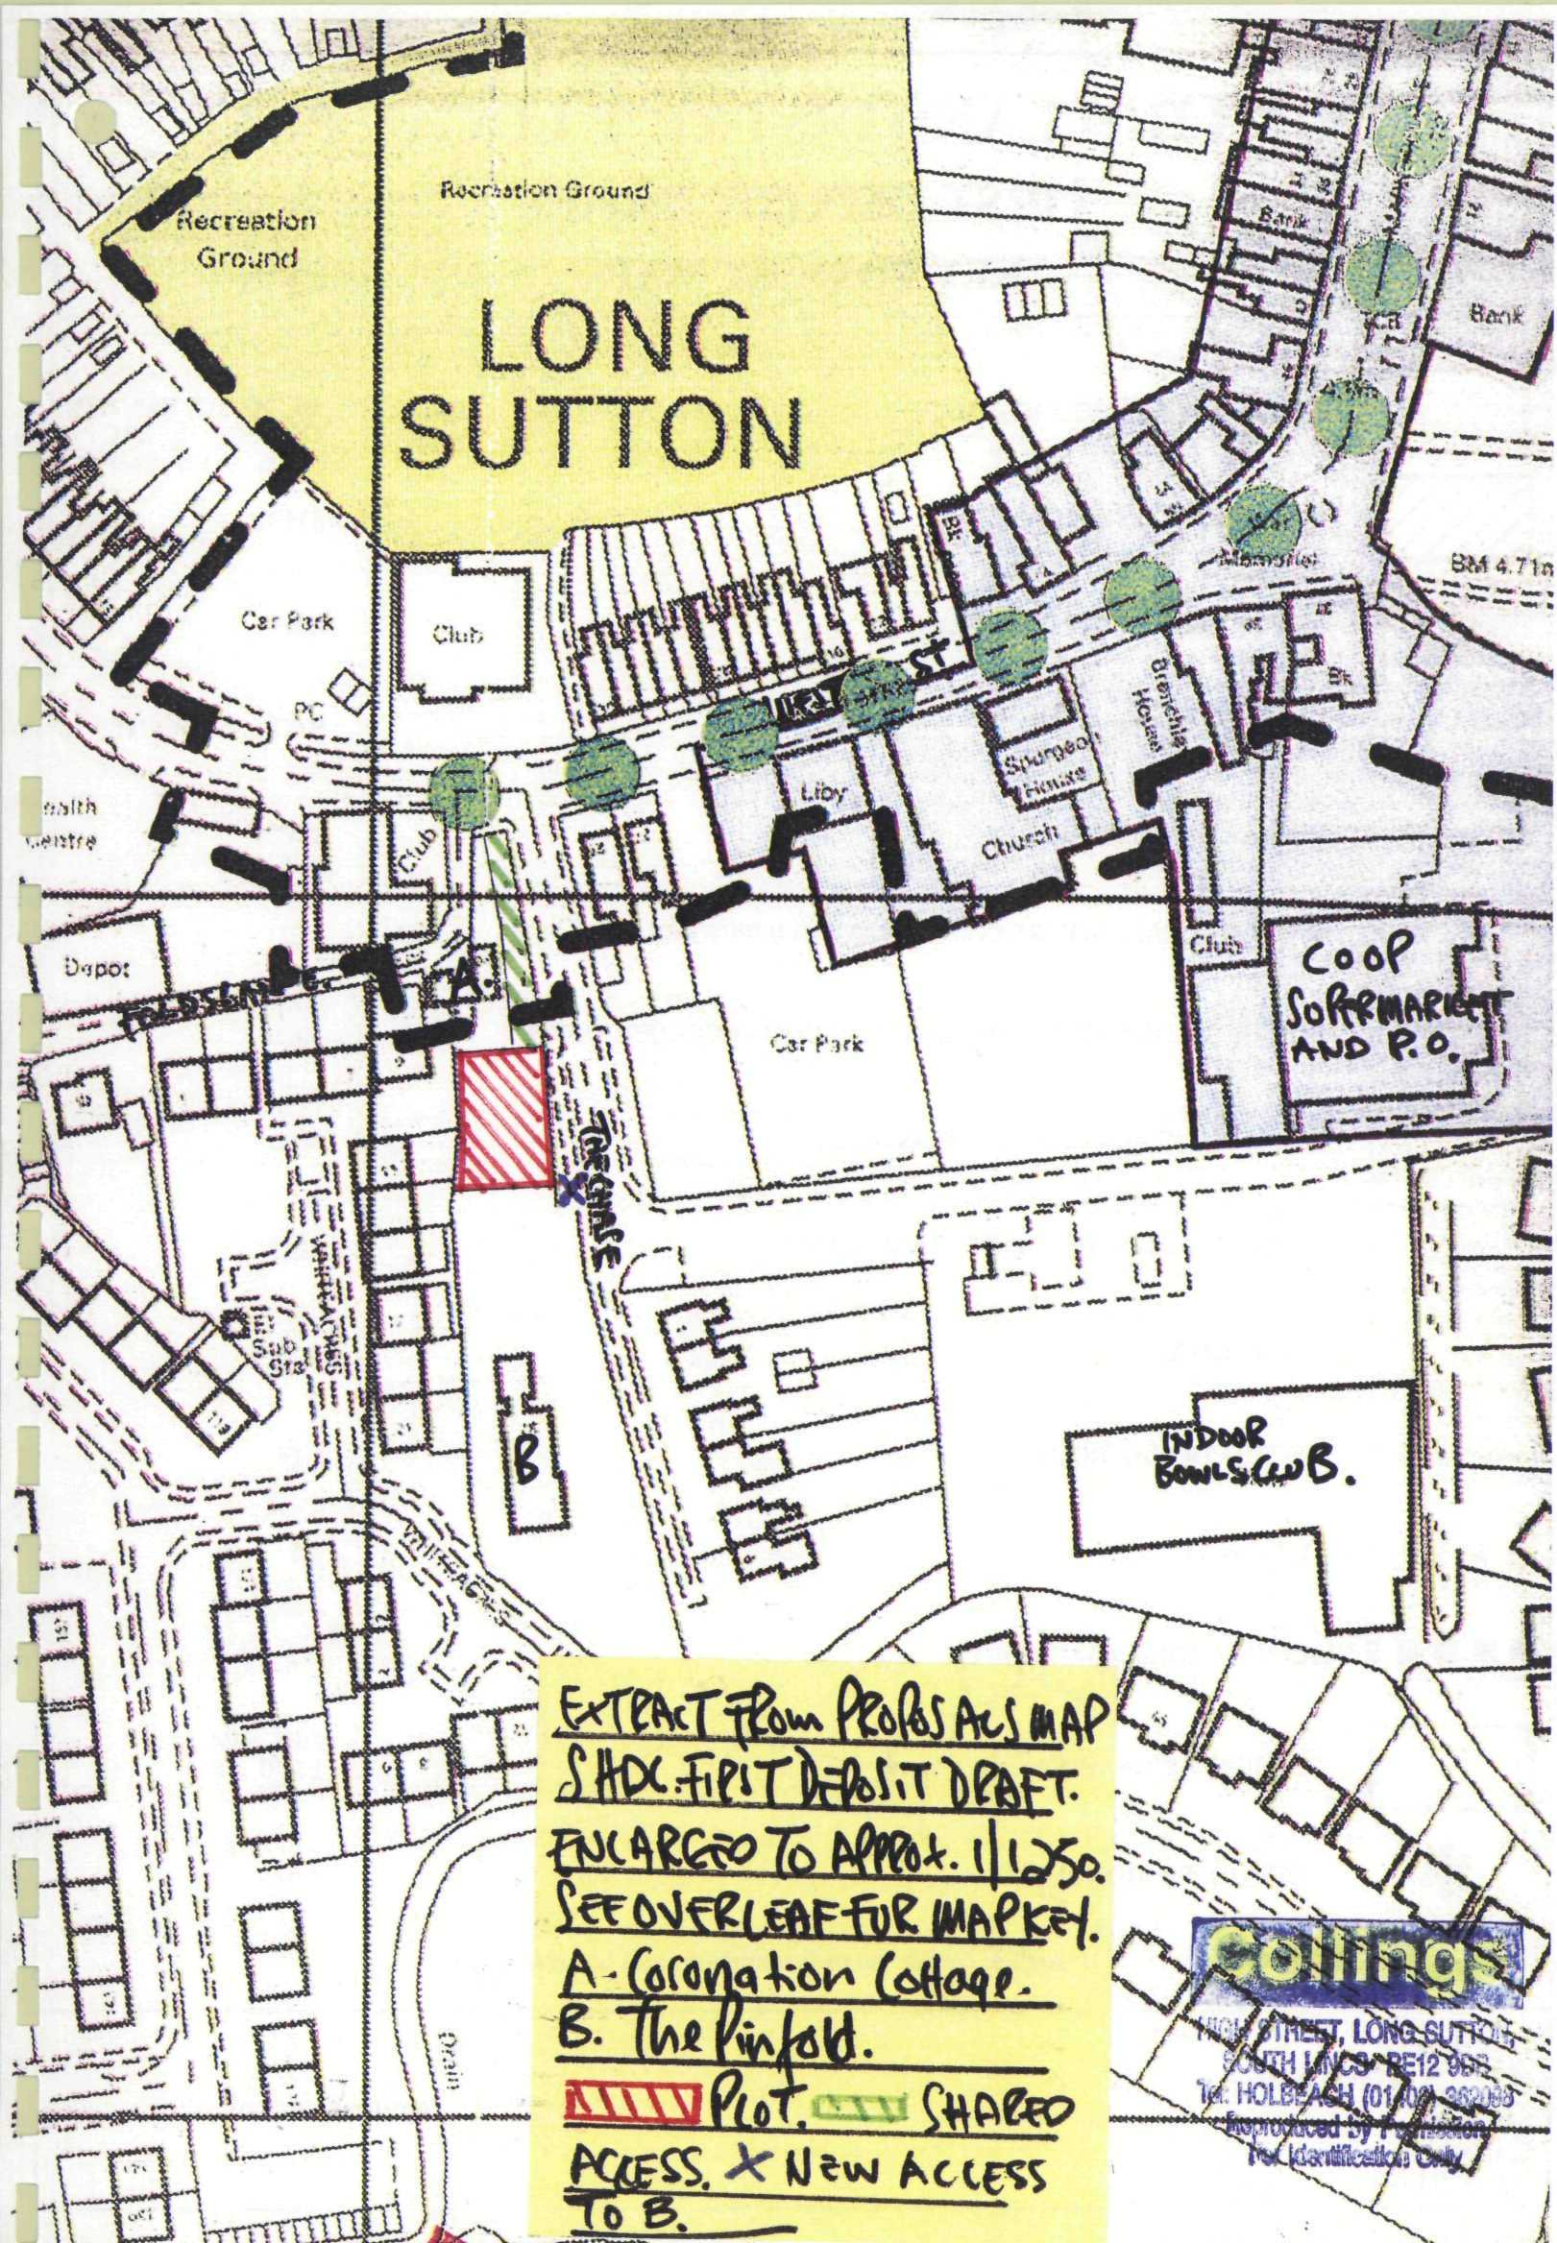


EXTRACT FROM PROPOSALS MAP
SHDC. FIRST DEPOSIT DRAFT.
ENLARGED TO APPROX. 1/1250.
SEE OVERLEAF FOR MARKET.
A - Coronation Cottage.
B. The Pinfold.
Plot. SHARED ACCESS. X NEW ACCESS TO B.