
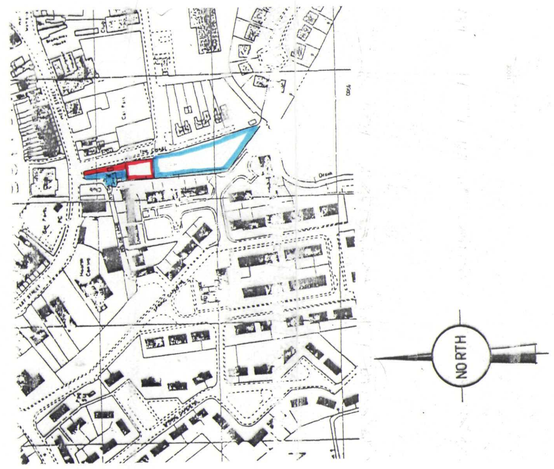


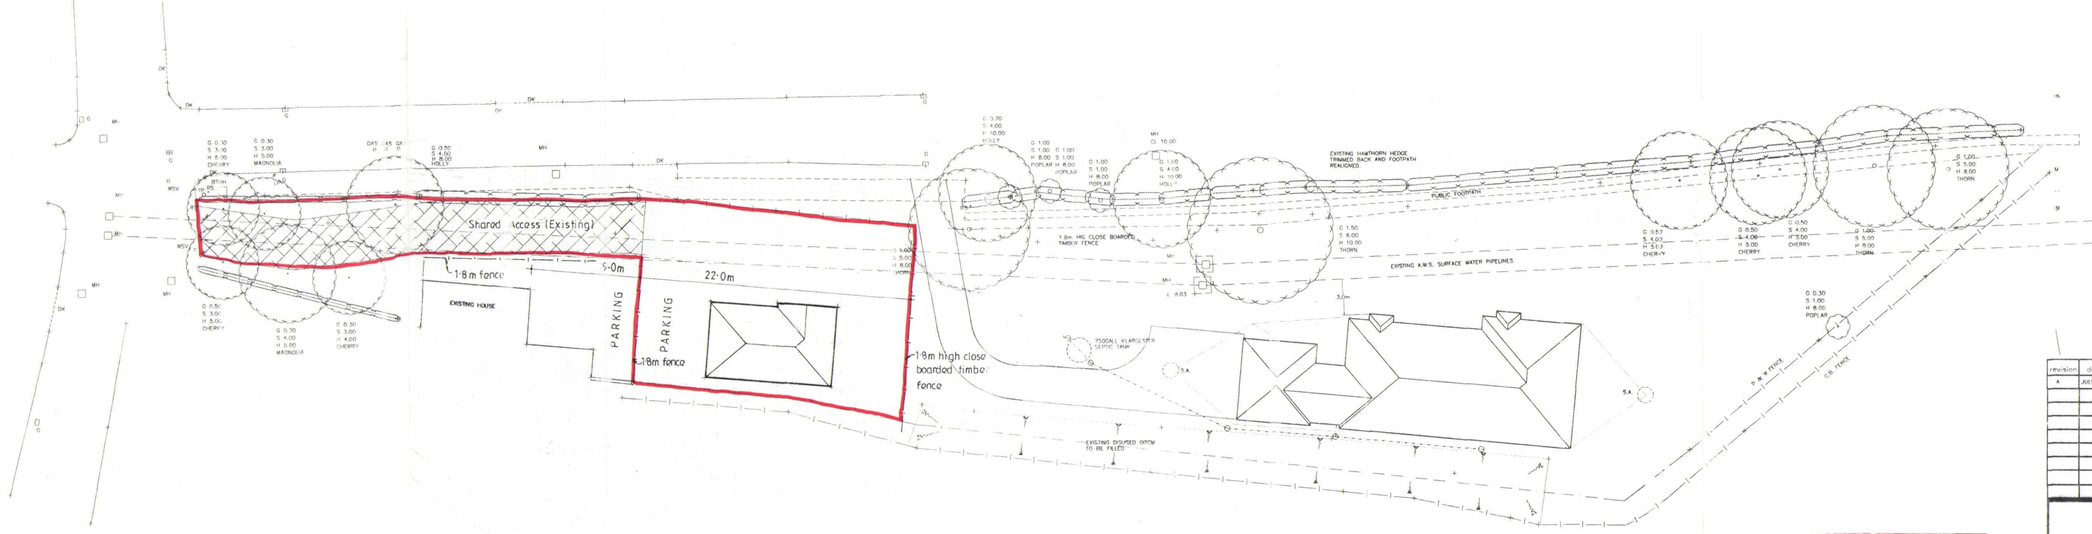

LEVELS RELATED TO MANHOLE COVER IN PRIVATE ROAD ASSUMED LEVEL 10.00 METRES

DETERMINED PLAN

SHDC
PLANNING & DEVELOPMENT
17 NOV 2003
Ref 1379/03

revision	date	init.	revision details.
A	JULY 97	J.C.	SEPTIC TANK REPOSITIONED

COOPER ARCHITECTURAL DESIGN
BRIDHAVEN, HOCKLESGATE,
FLEET, HOLBEACH, LINCS PE12 8LF
Tel/Fax :- 01406 423782

Client.
MR & MRS A. WHITELAM

Project.
OFF WEST STREET,
LONG SUTTON,
SPALDING,
LINCS

Drawing.
BLOCK PLAN

Scale	1:250	Drawing No.	9643 A
Date.		Drawn.	J.C.