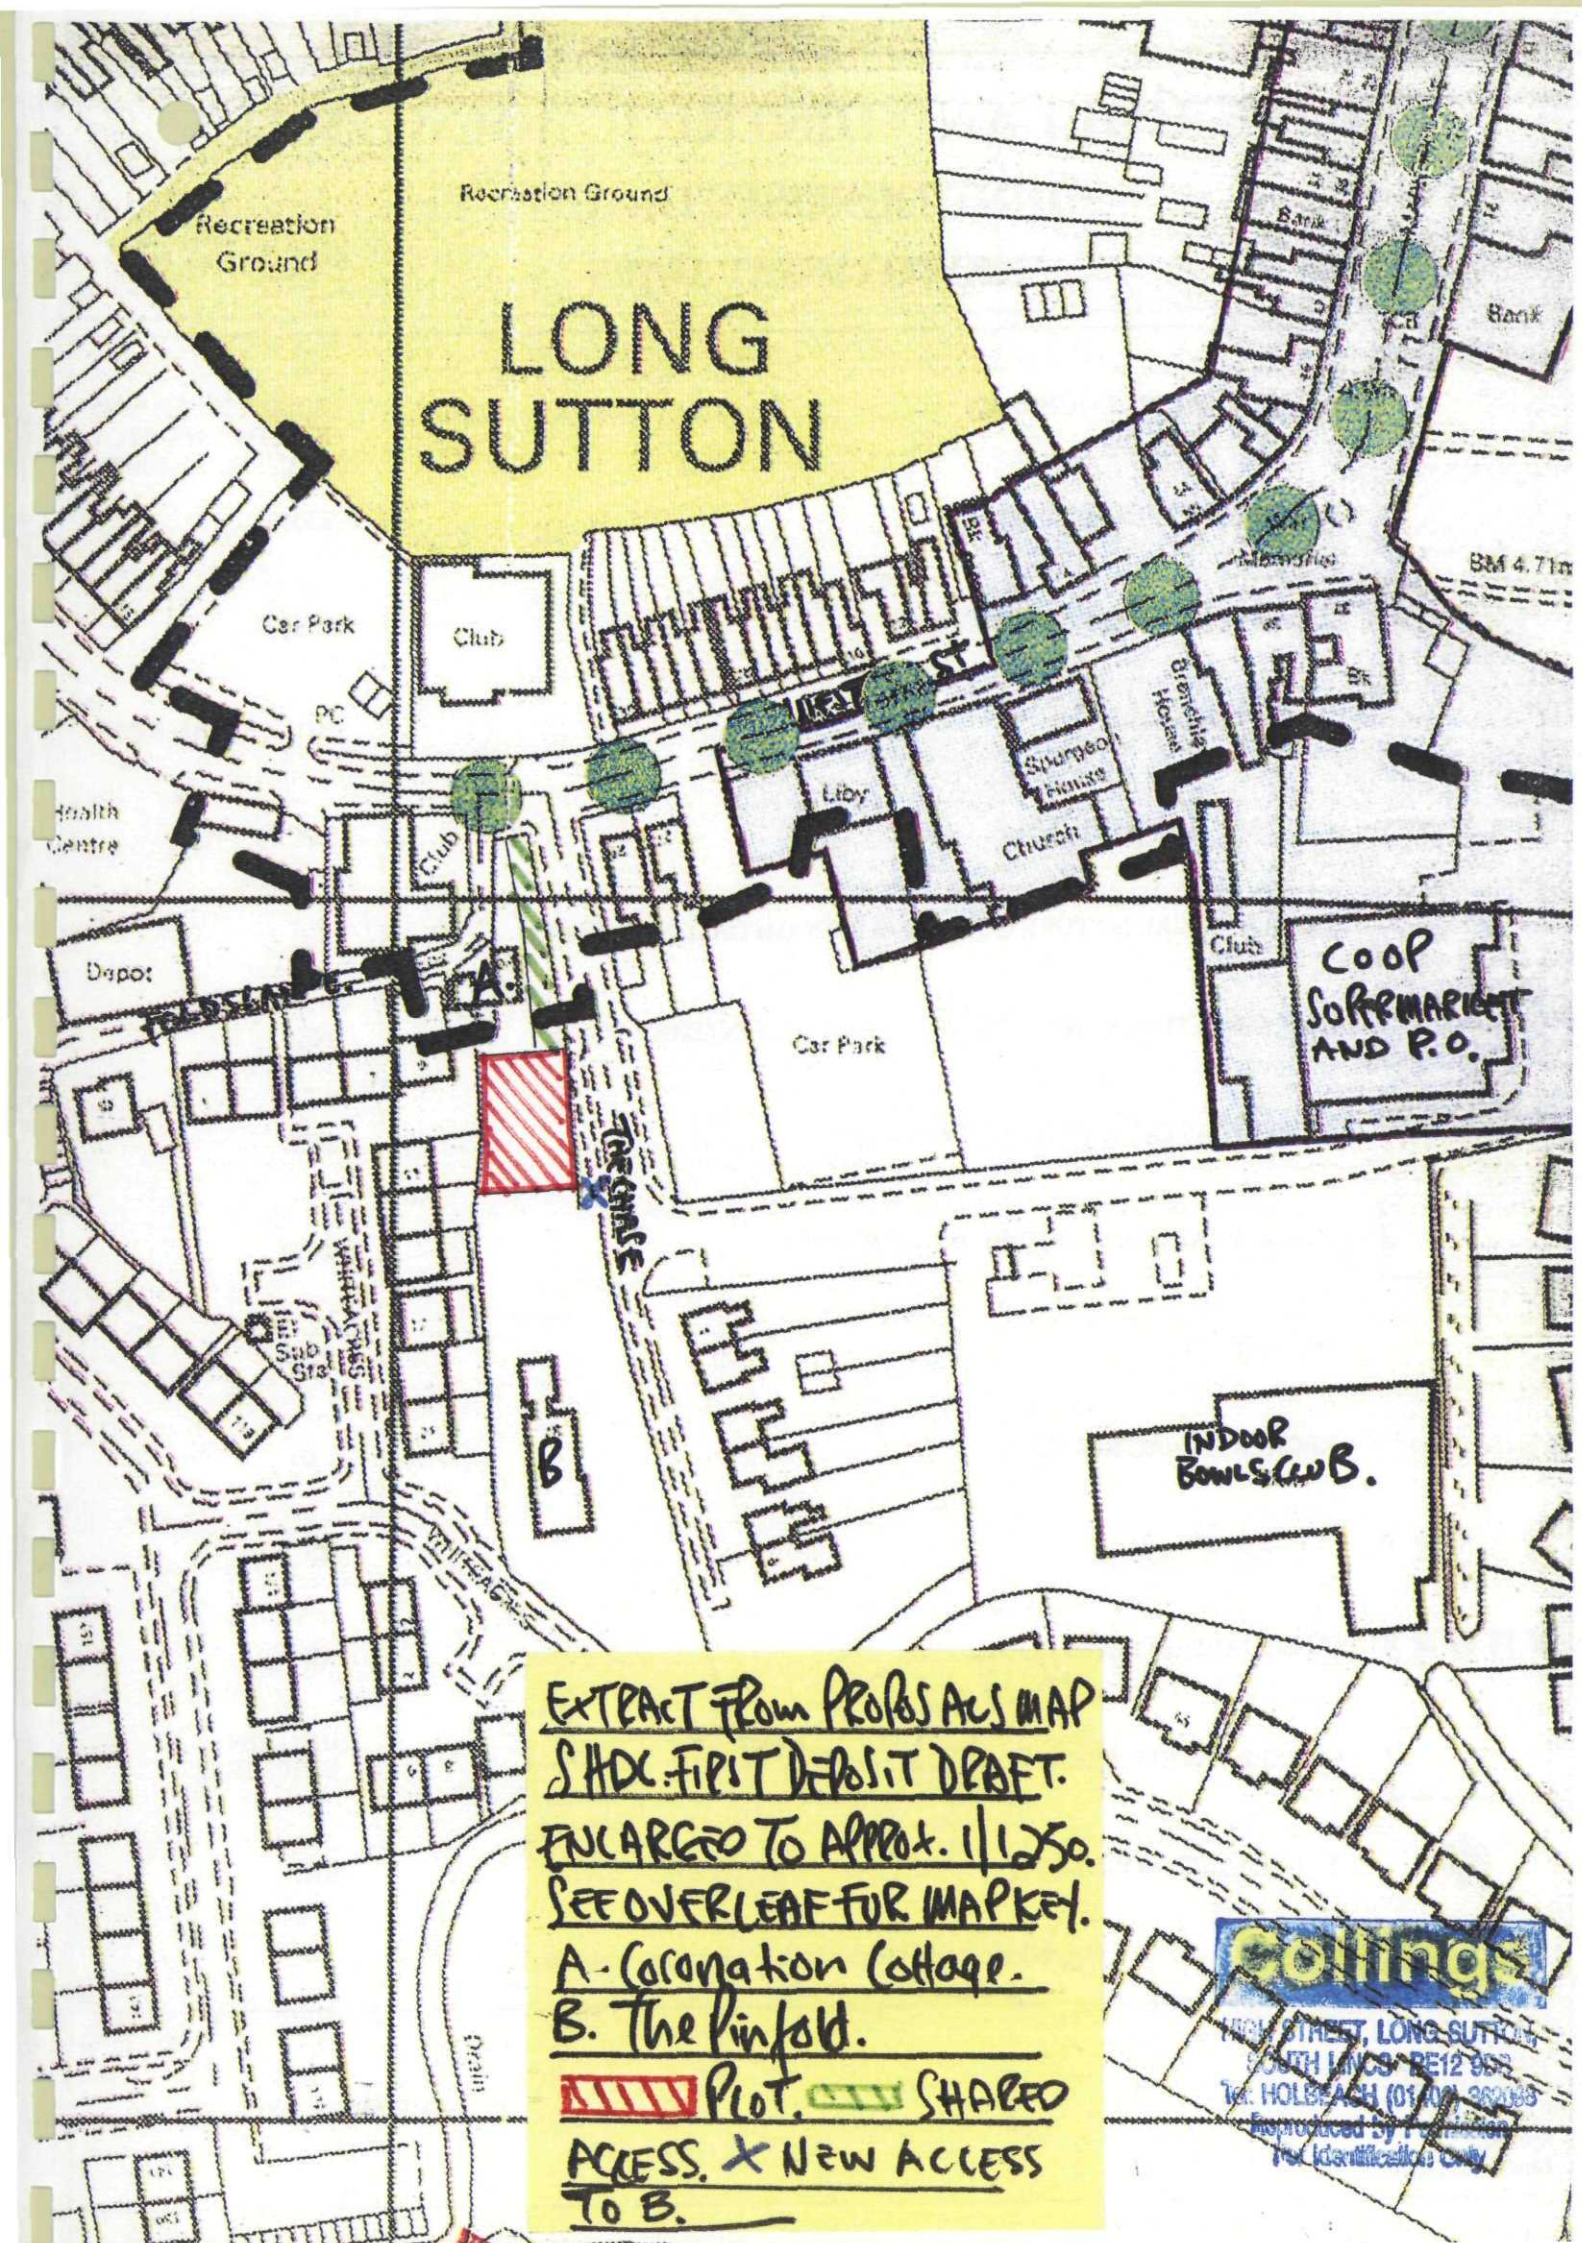

Recreation Ground
Recreation Ground
LONG SUTTON
Car Park
Club
PC
Health Centre
Depot
Club
Liby
Church
Spurgeon House
Branches House
Bank
Bank
BM 4.71m
Club
COOP SUPERMARKET AND P.O.
Car Park
A.
B
THE CHASE
Sub Sta
INDOOR BOWLS CLUB.
Drain
EXTRACT FROM PROPOSALS MAP SHDC. FIRST DEPOSIT DRAFT.
ENLARGED TO APPROX. 1/1250.
SEE OVERLEAF FOR MARKET.
A - Coronation Cottage.
B. The Pinfold.
Plot. SHARED ACCESS. X NEW ACCESS TO B.
Collings
HIGH STREET, LONG SUTTON, SOUTH LINCS. PE12 9DS
Tel: HOLBEACH (01406) 362363
Reproduced by Permission for Identification Only