


P:\Projects\700-799\731 1 Replacement Dwelling, Seagate Road, Long Sutton\CAD Files\00-RDC Drawings\Current\LD 01 landscape details.dwg

PLANT SCHEDULE

Trees						
Qty	Abbr	Species	Girth	Height (cm)	Root Zone	Specification
5	QP	Quercus palustris	12-14	350-425	RB	Heavy Standard, 5 breaks
Specimen and Single Shrubs						
	Abbr	Species		Height (cm)	Pot Size (Litres)	Specification
8	PC	Phormium cookianum 'Maori Chief'		40-60	10L	Tripple crown
3	SV	Syringa vulgaris 'Charles Joly'		60-80	10L	Branched; 3 breaks
Hedge						
	Abbr	Species		Height (cm)	Pot Size (Litres)	Specification
127	Lo	Ligustrum ovalifolium		60-80	3L	Branched; 5 breaks
Note: Hedge to be planted in single row						

Shrubs						
	Abbr	Species		Height (cm)	Pot Size (Litres)	Specification
46	lc	Ilex crenata 'Golden Gym'		20-30	3L	Bushy; 5 breaks
19	Hi	Hibiscus syriacus 'Red Heart'		40-60	3L	Branched; 3 breaks
14	Hh	Hypericum 'Hidecote'		40-60	3L	Bushy; 5 breaks
81	Hr	Hebe 'Red Edge'		15-20D	3L	Bushy; 3 breaks
78	La	Lavandula angustifolia 'Hidcote'		30-40	3L	Bushy; 5 breaks
25	Vd	Viburnum davidii		30-40	3L	Bushy; 3 breaks
Climber						
	Abbr	Species		Height (cm)	Pot Size (Litres)	Specification
24	Lh	Lonicera heckrottii 'Goldflame'		60-80	3L	caned; several shoots; 3 breaks
Bulbs						
	Abbr	Species				Specification
45	Al	Allium giganteum				18-20
200	Ng	Narcissus 'Golden Ducat' (Double)				12-14

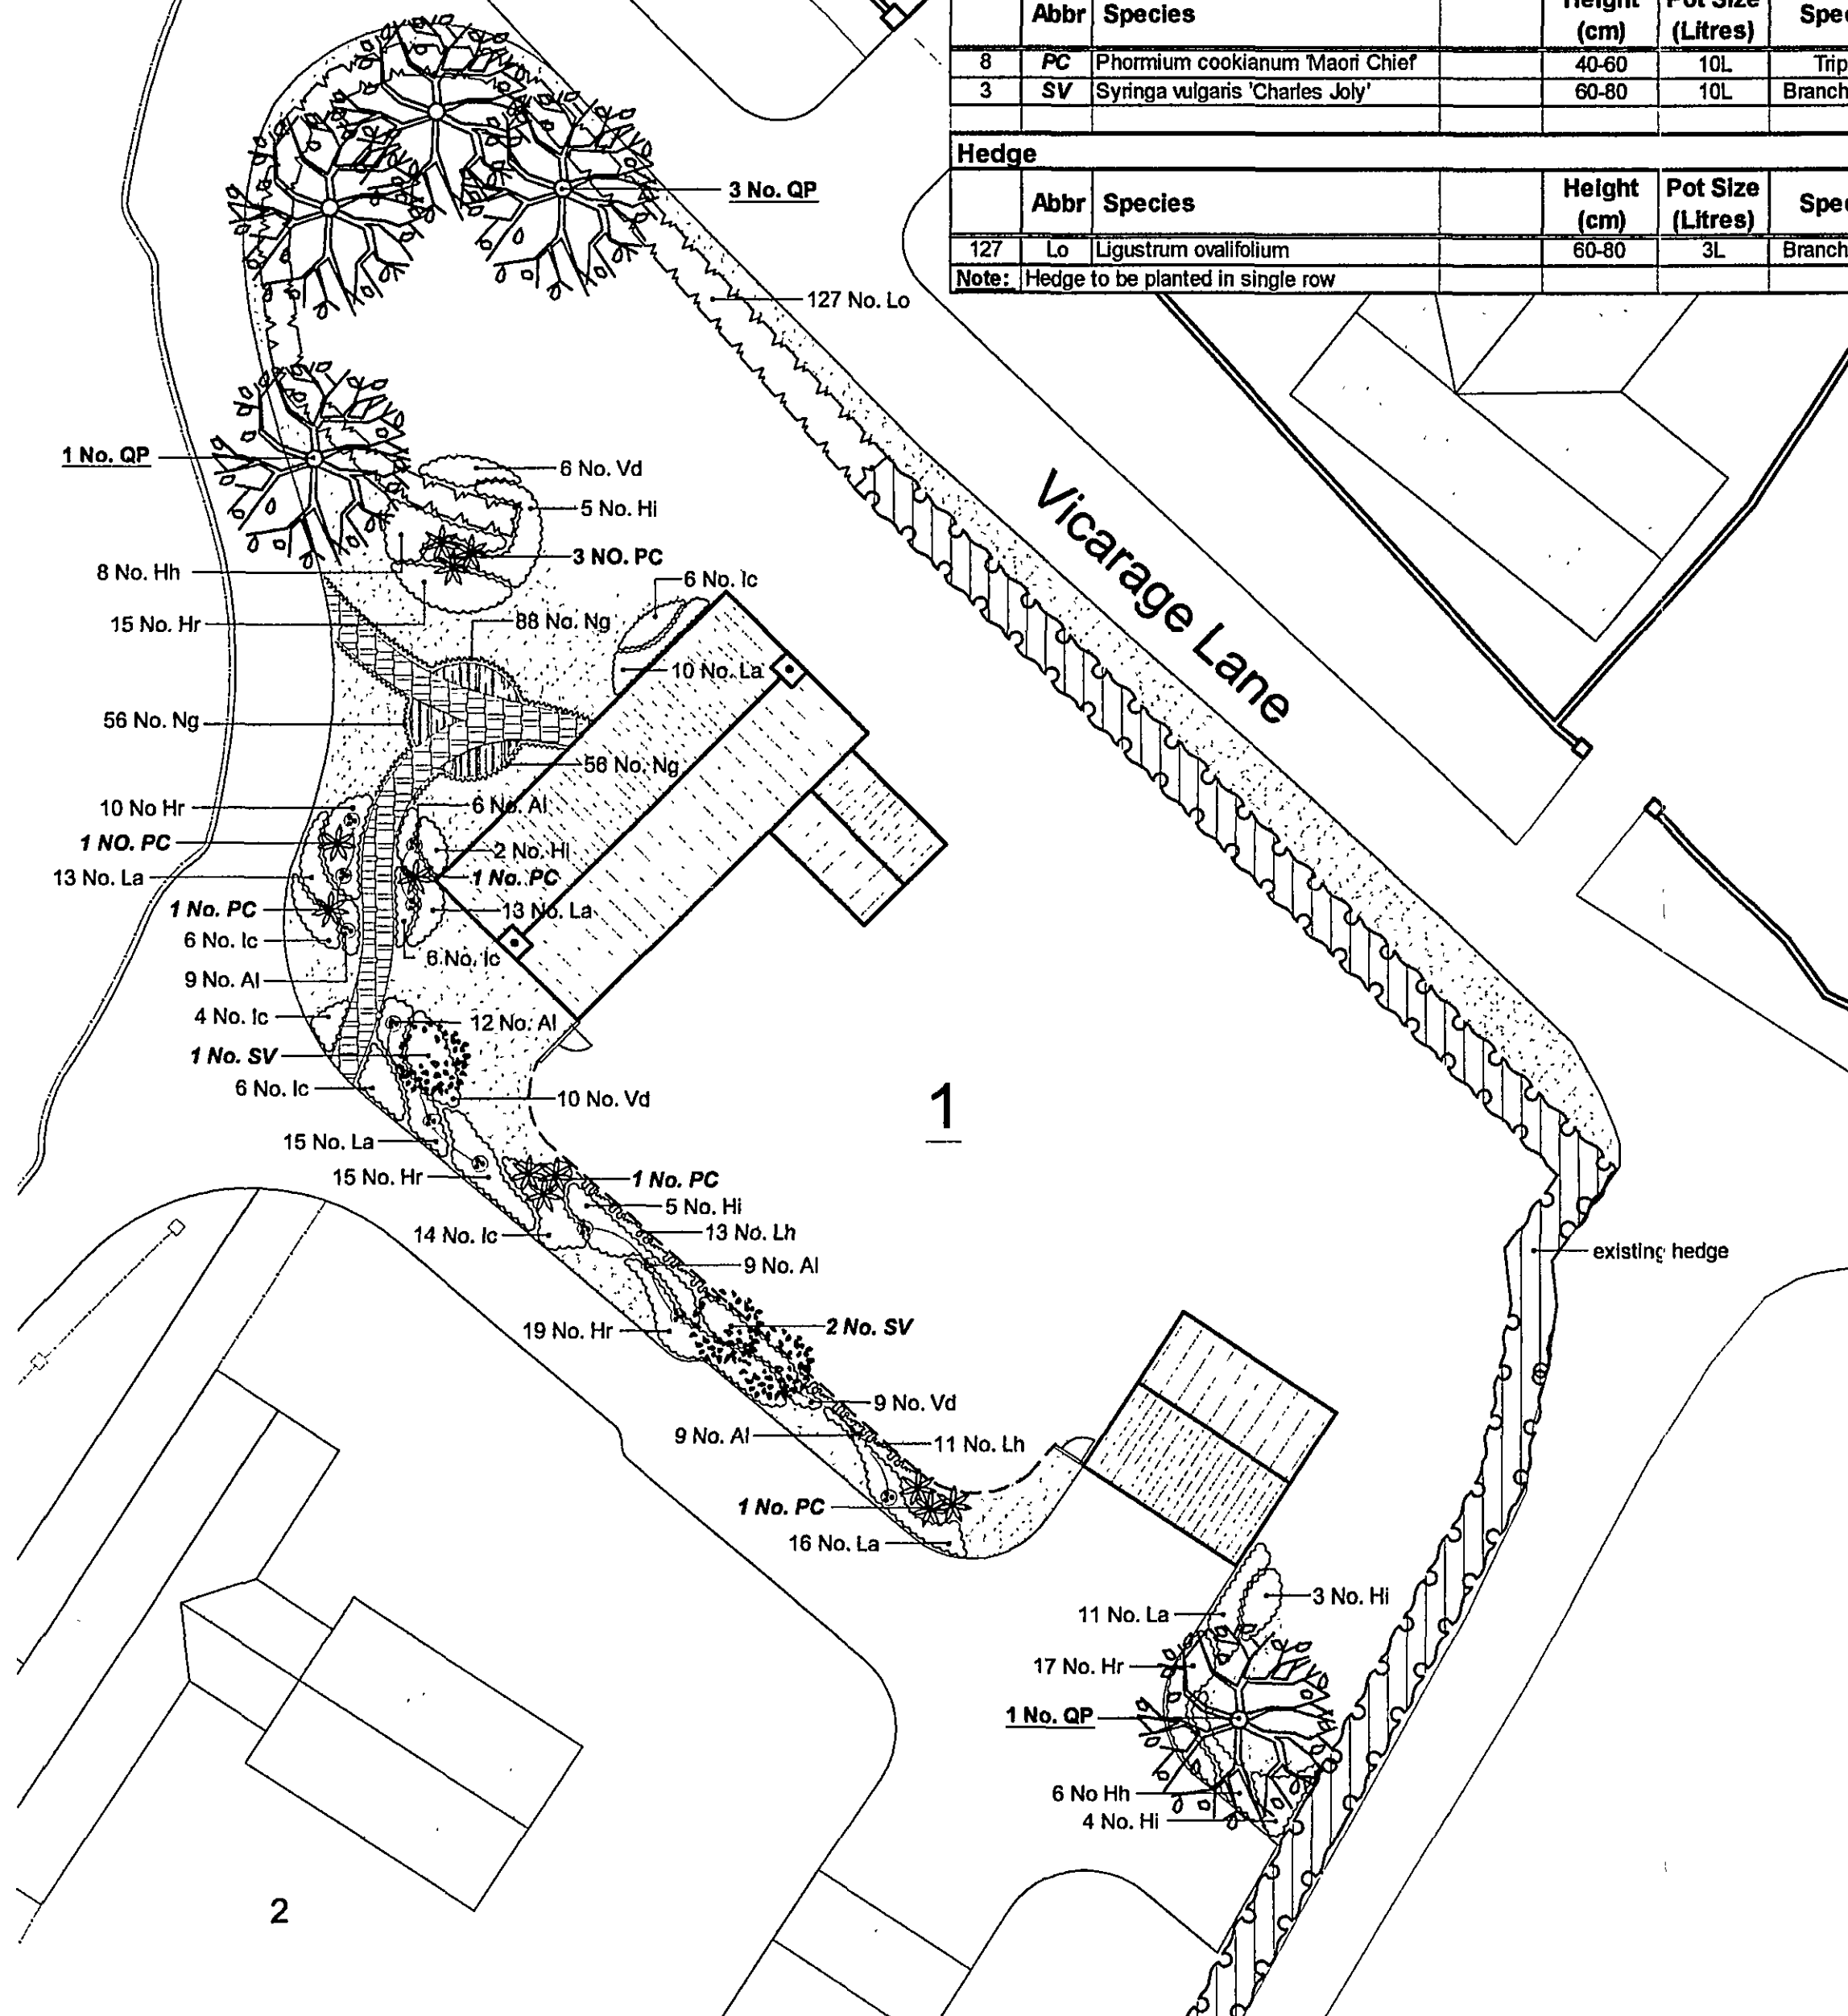

KEY

- Proposed Trees
- Proposed Single Shrubs
- Proposed Specimen
- Existing Hedge (Ligustrum, Prunus laurocerasus)
- Proposed Hedge
- Proposed Shrubs
- Proposed Bulbs (Allium)
- Proposed Bulbs (Narcissus)
- Existing + Proposed Grass areas
- Proposed Paving Footpath
- Proposed Paving Circle
- Proposed Wall (height 1.8m)
- Proposed Fence with Gate (height 1.8m)

DRAWING

05 OCT 2007

ISSUED

N

ORIGINAL
IF
RED

SHDC
Planning & Development

17 OCT 2007

Ref: 1388107

Rev.	By	Notes	Date
rdc Robert Doughty Consultancy			
Client: Howard King			
Project: Vicarage Lane, Long Sutton			
Drawing title: Landscape Details			
Job No. 731-1A	Drawing No. LD 01	Rev. -	Drawn MD
Scale 1:200@A2	Date 08-08-2007	Checked	

DO NOT SCALE from this drawing. All measurements should be checked against on site conditions and any discrepancies should be brought to the attention of the Robert Doughty Consultancy.