

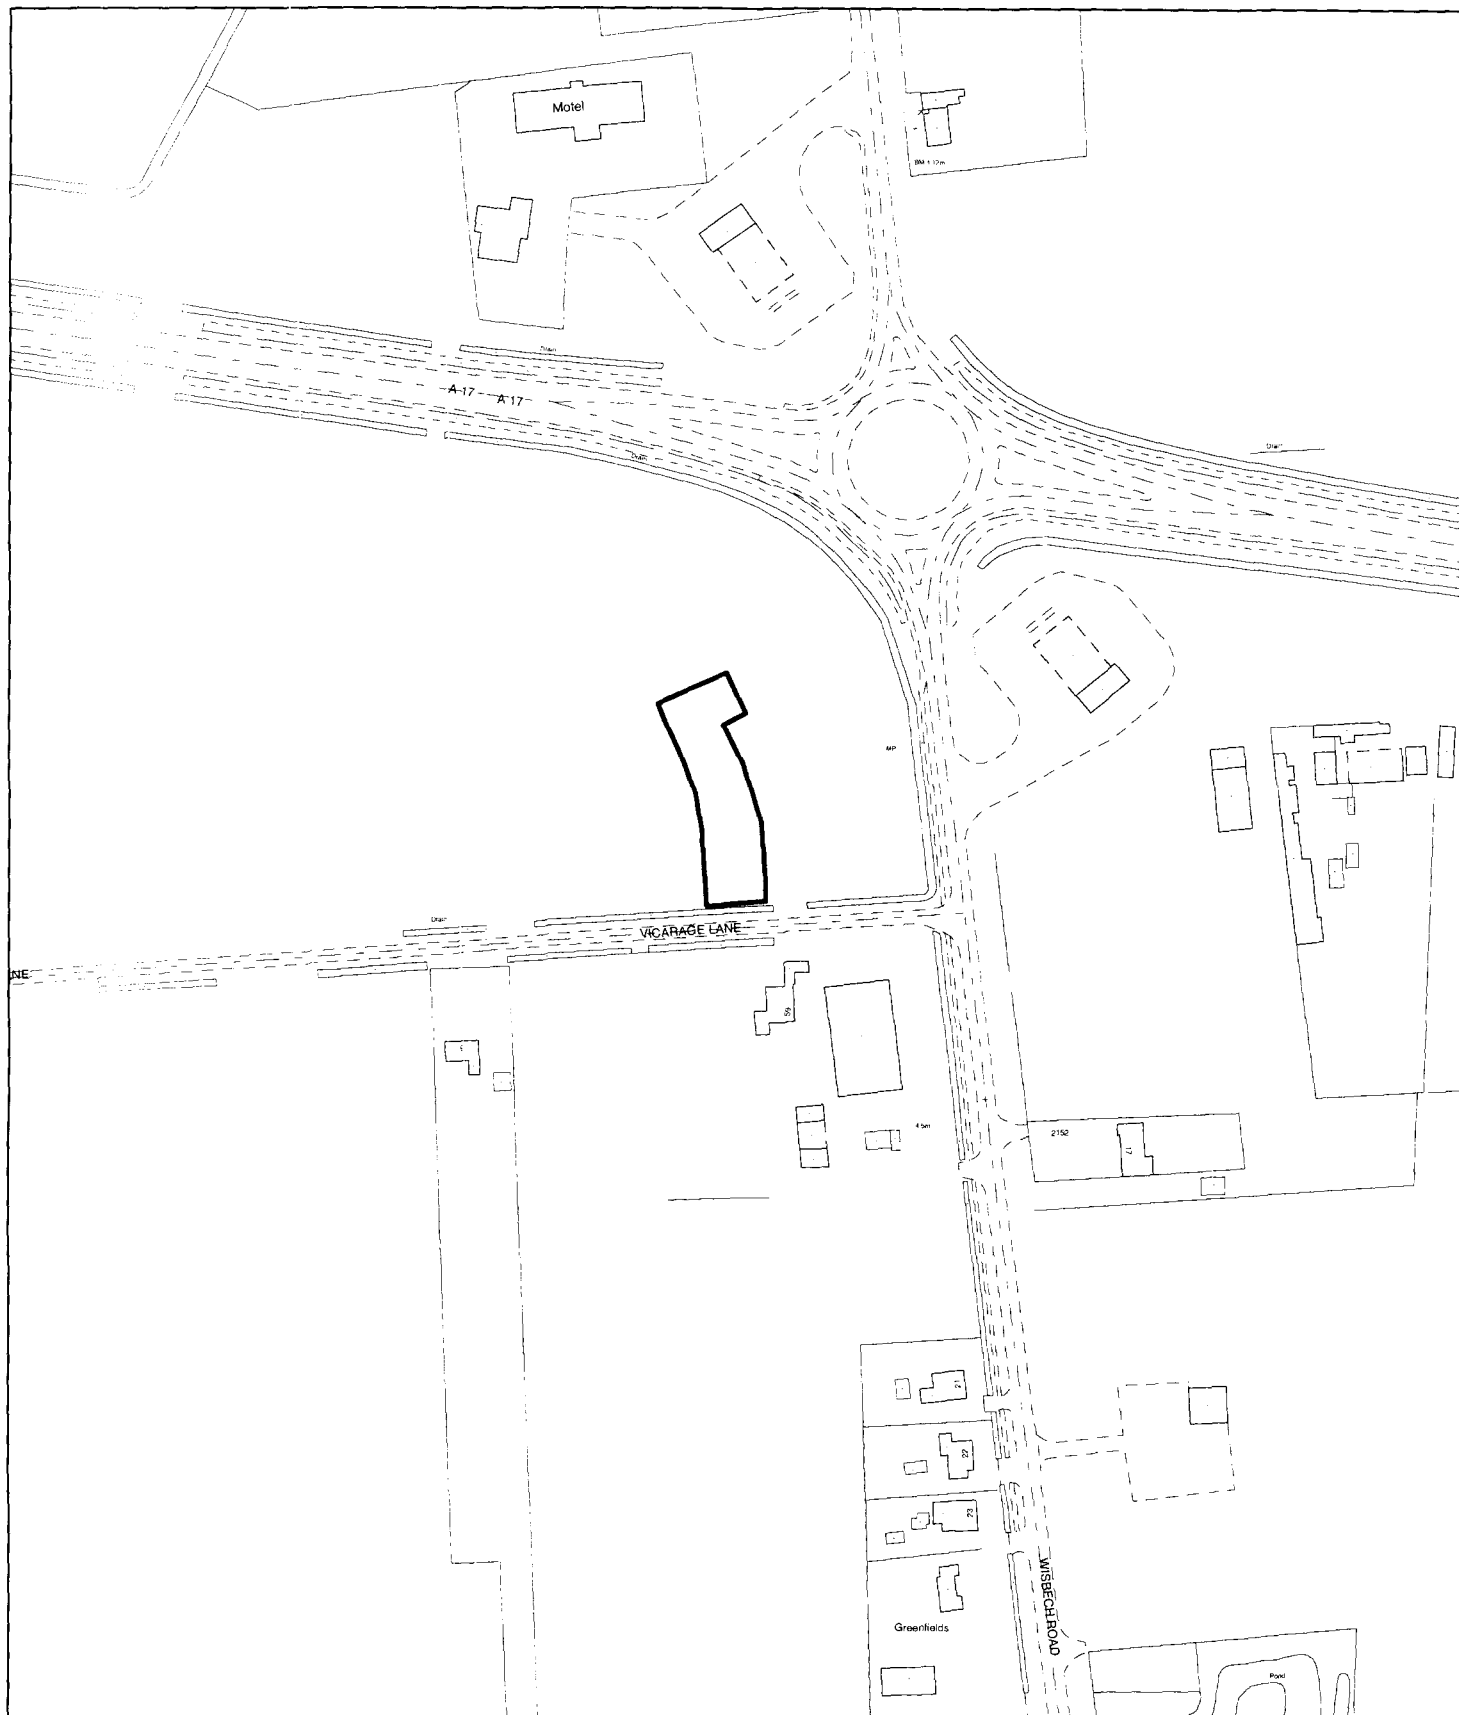


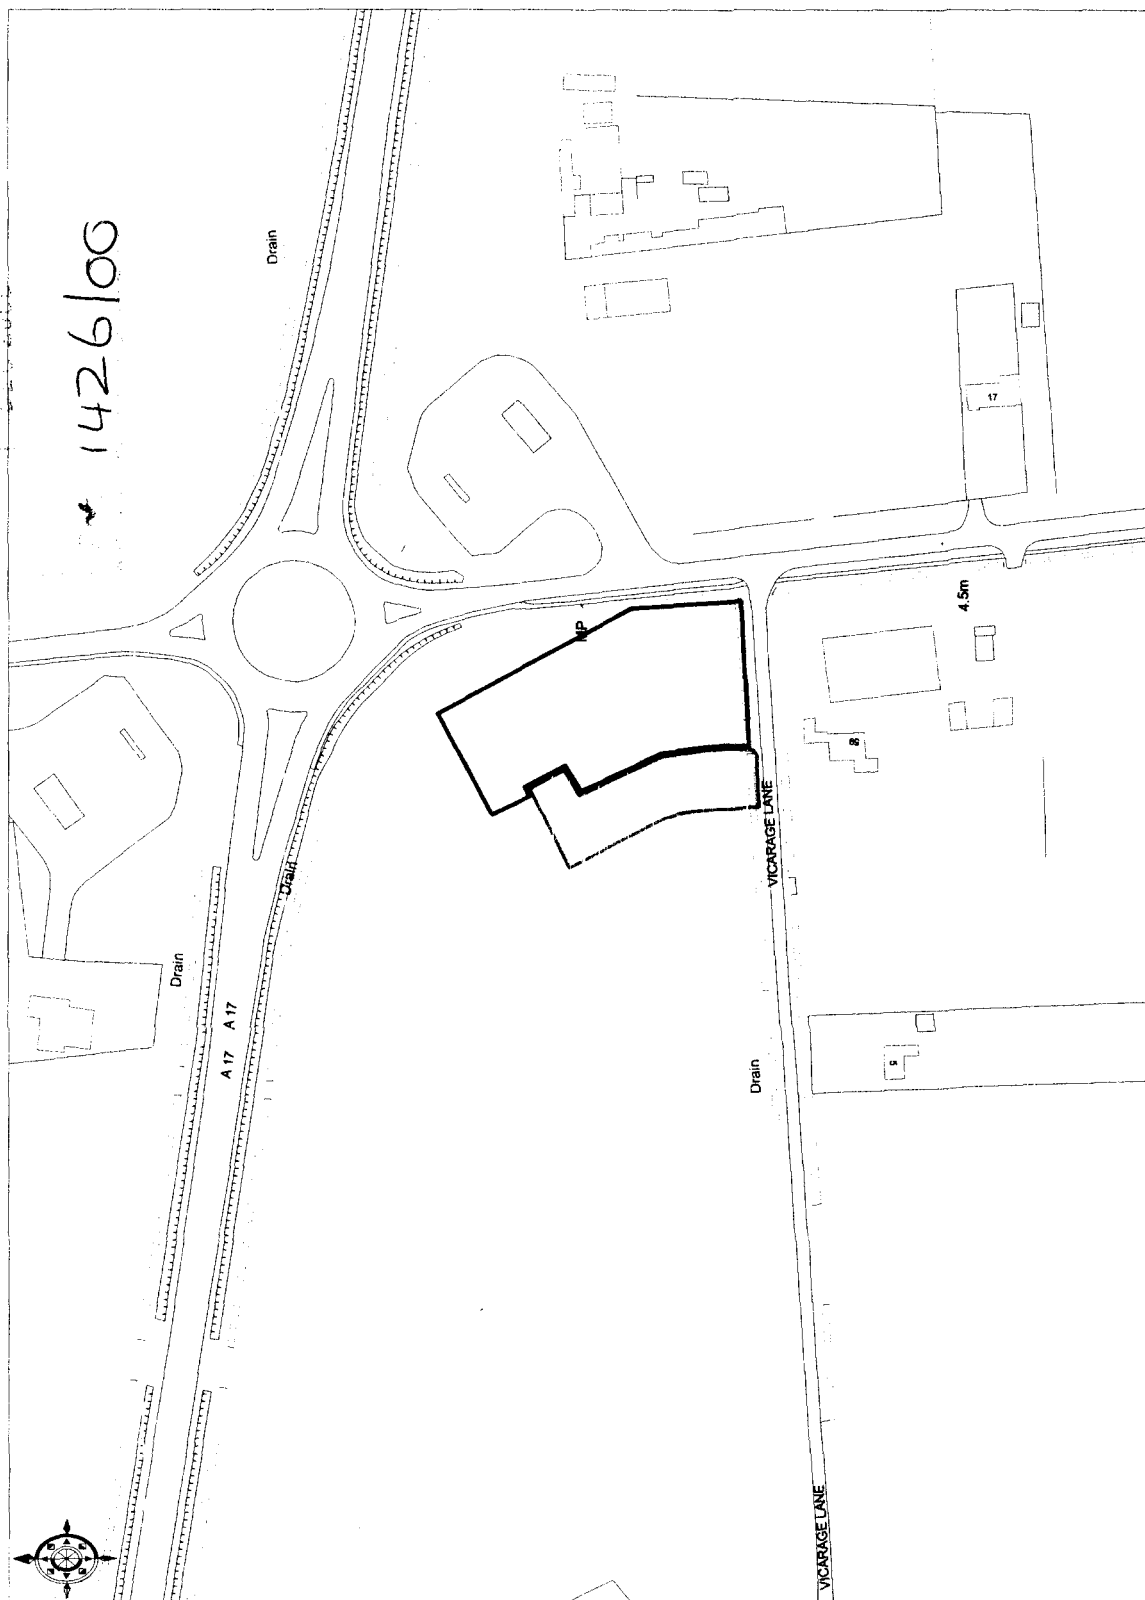

© Crown copyright 2000 All rights reserved. Based on Ordnance Survey digital data Survey Scale - 1:2500 Plotted Scale - 1:2500
 (Scales other than at Survey Scale should not be used for accurate measurement). Business occupancy data ©2000 Thomson Directories Ltd.

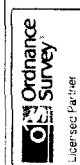

Wisbech Road, Long Sutton Proposed Access Road: Site Plan

HEPHER DIXON
 TOWN PLANNING CONSULTANTS