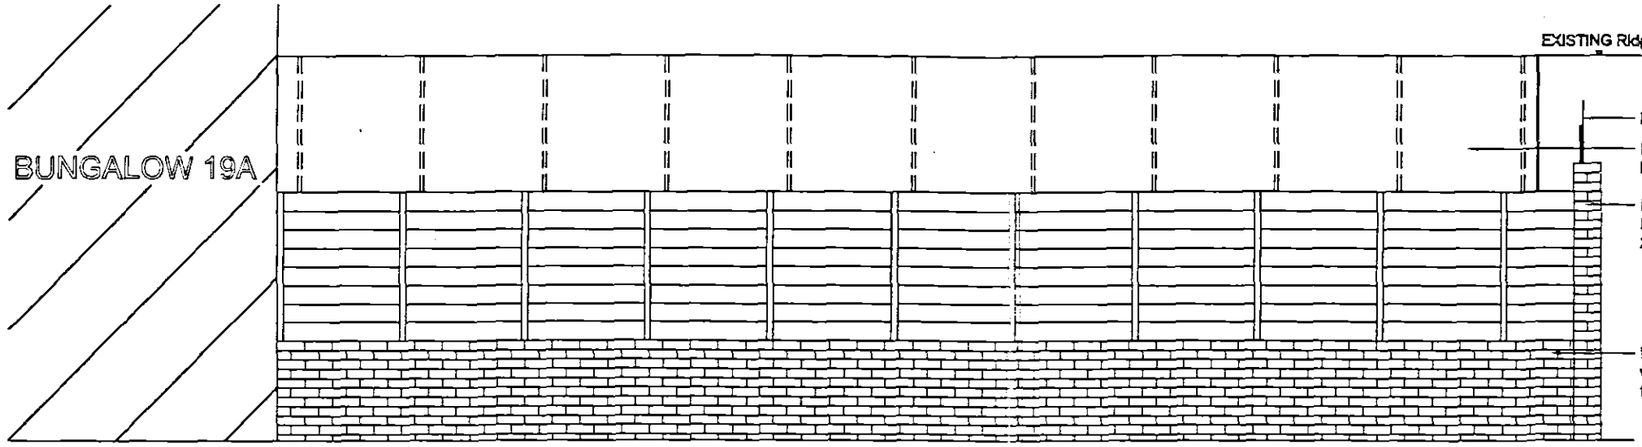
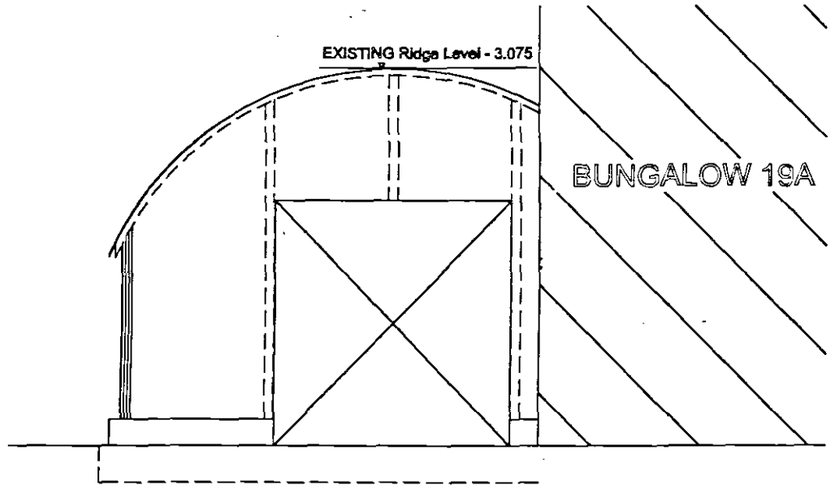
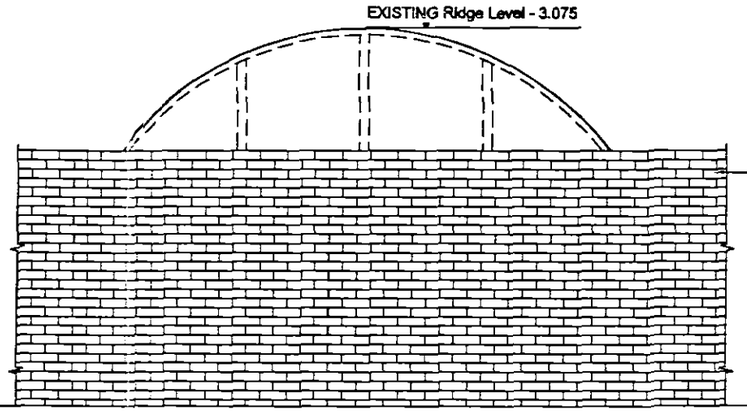


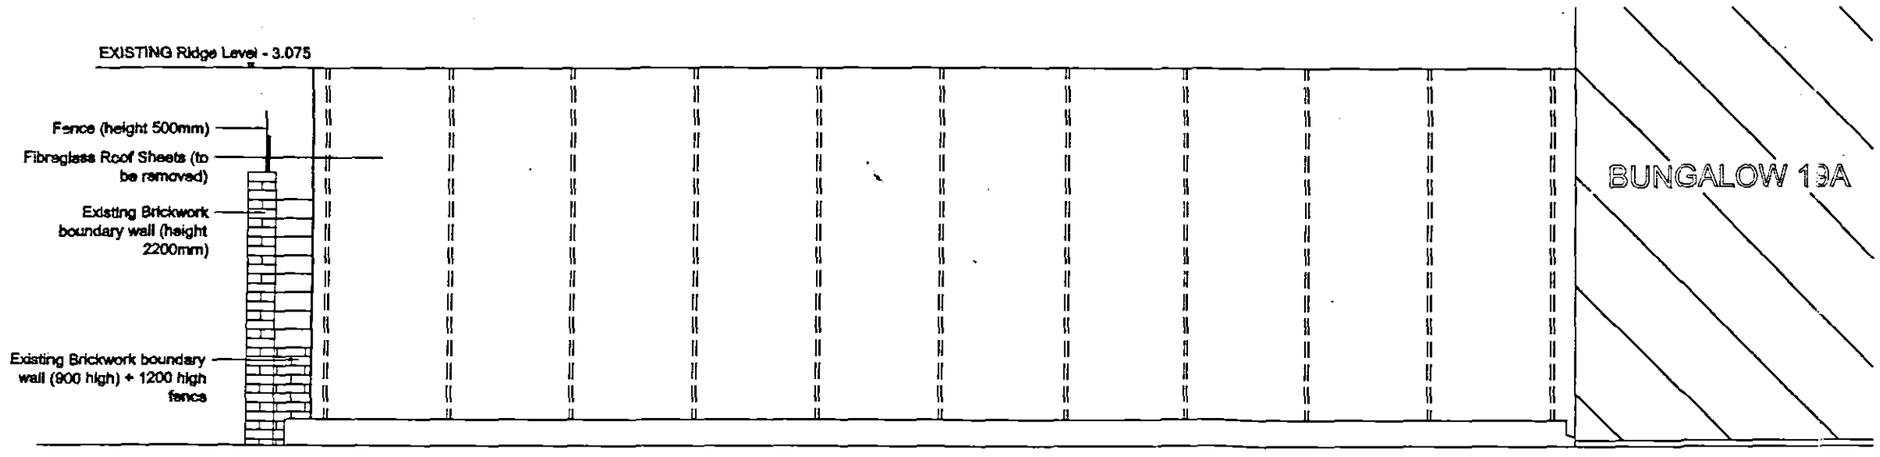

ELEVATION 1




ELEVATION 2




ELEVATION 4




ELEVATION 3

DETERMINED
PLAN

28 OCT 2003
1300103

SMDC
PLANNING & DEVELOPMENT
25 NOV 2003
Ref. 1427/03

Notes
1. All Dimensions in Millimetres U.N.O.
2. All Levels in Metres U.N.O.

# PROPOSED NEW GARAGE

Mr H D Jacobs
19A Market Street
Long Sutton

## EXISTING ELEVATIONS

144m²

| | |
|---|---|
| Scale at A3 | 1:50 |
| Date | Oct '03 |
| Drg No. | 002/001 |