

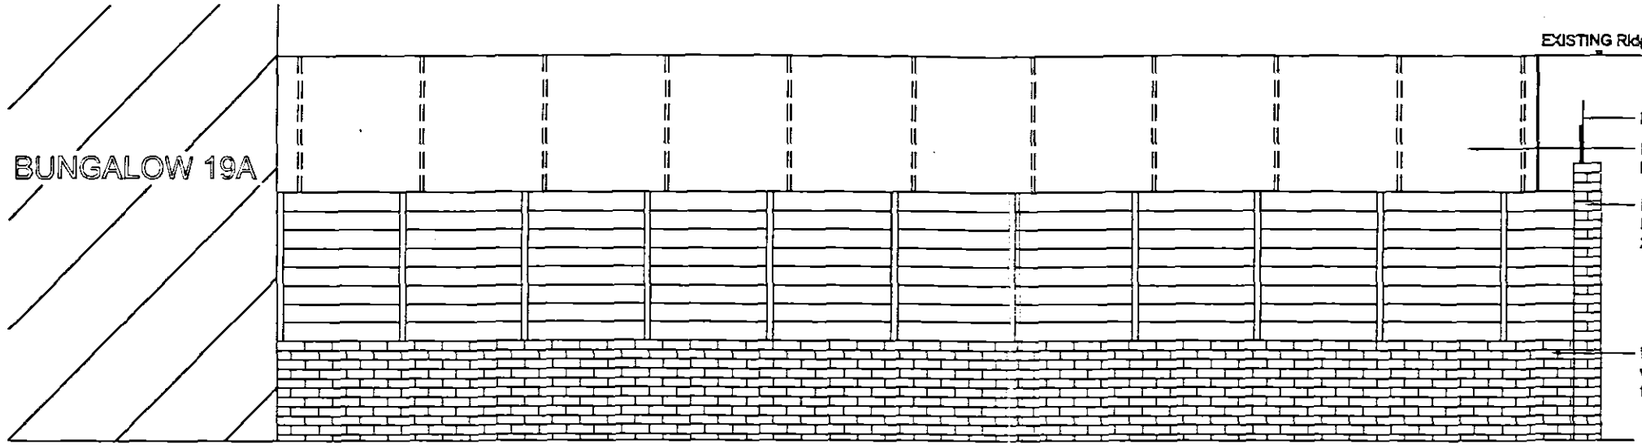



ELEVATION 1

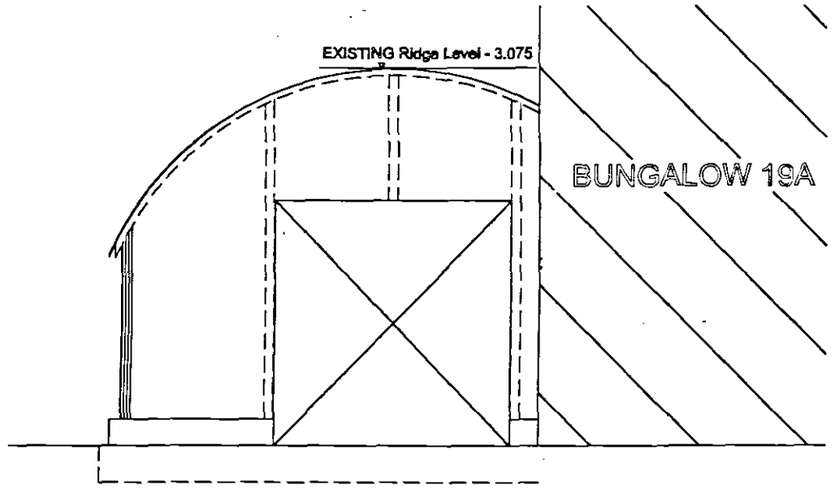

ELEVATION 2

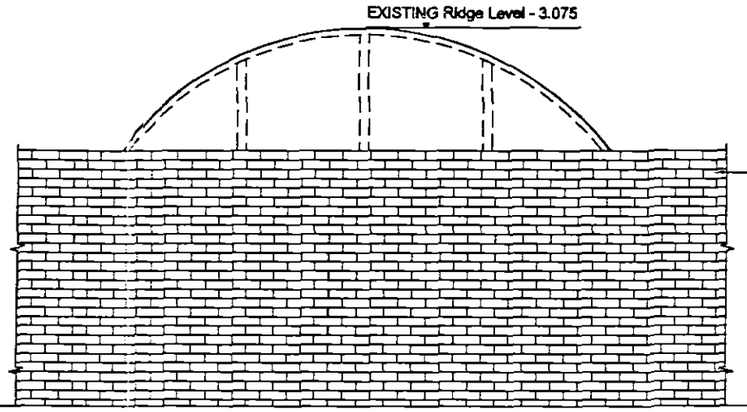

ELEVATION 4

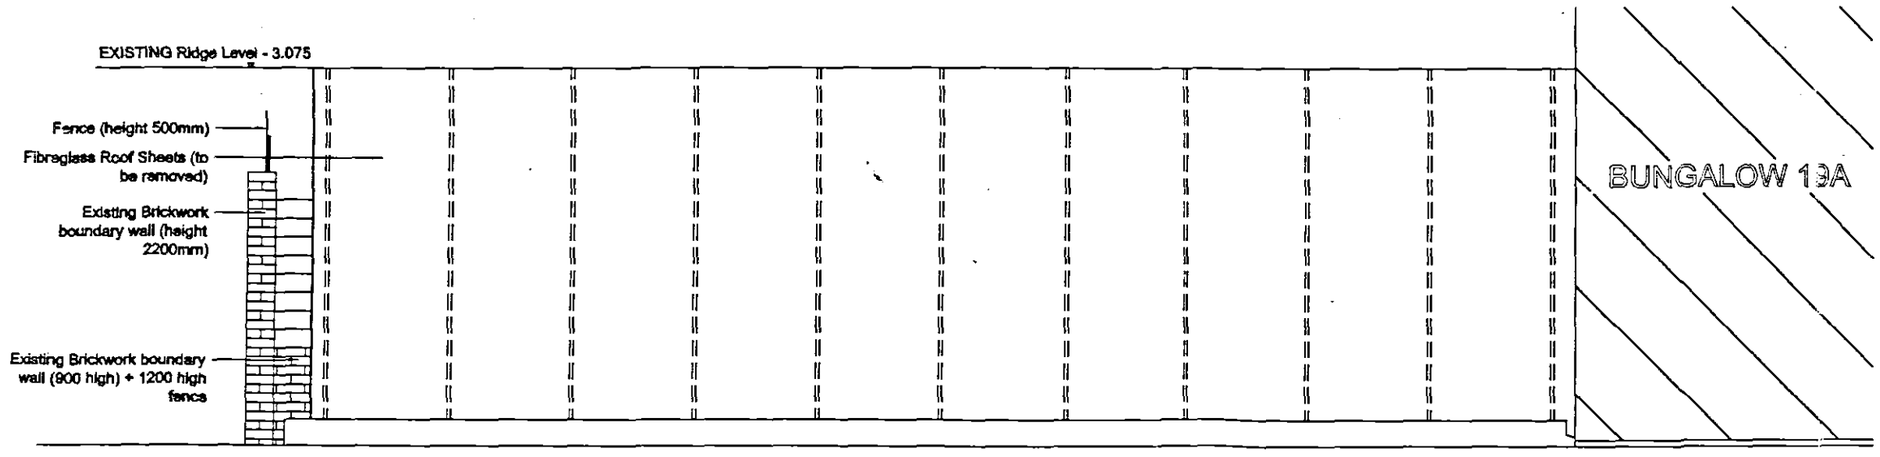

ELEVATION 3

DETERMINED
PLAN

28 OCT 2003
1300103

SMDC
PLANNING & DEVELOPMENT
25 NOV 2003
Ref. 1427/03

Notes
1. All Dimensions in Millimetres U.N.O.
2. All Levels in Metres U.N.O.

PROPOSED NEW GARAGE

Mr H D Jacobs
19A Market Street
Long Sutton

EXISTING ELEVATIONS

144m²

Scale at A3	1:50
Date	Oct '03
Drg No.	002/001