


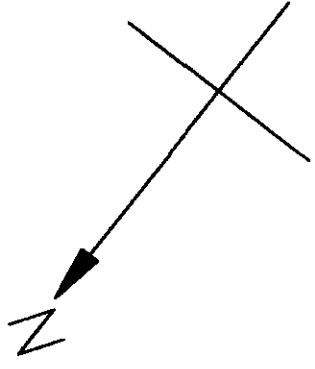


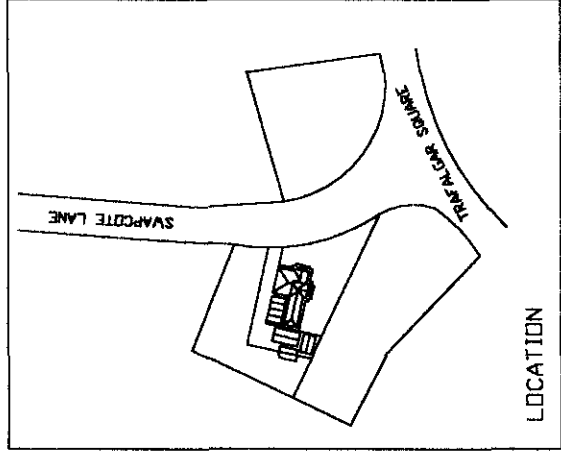

1435/01

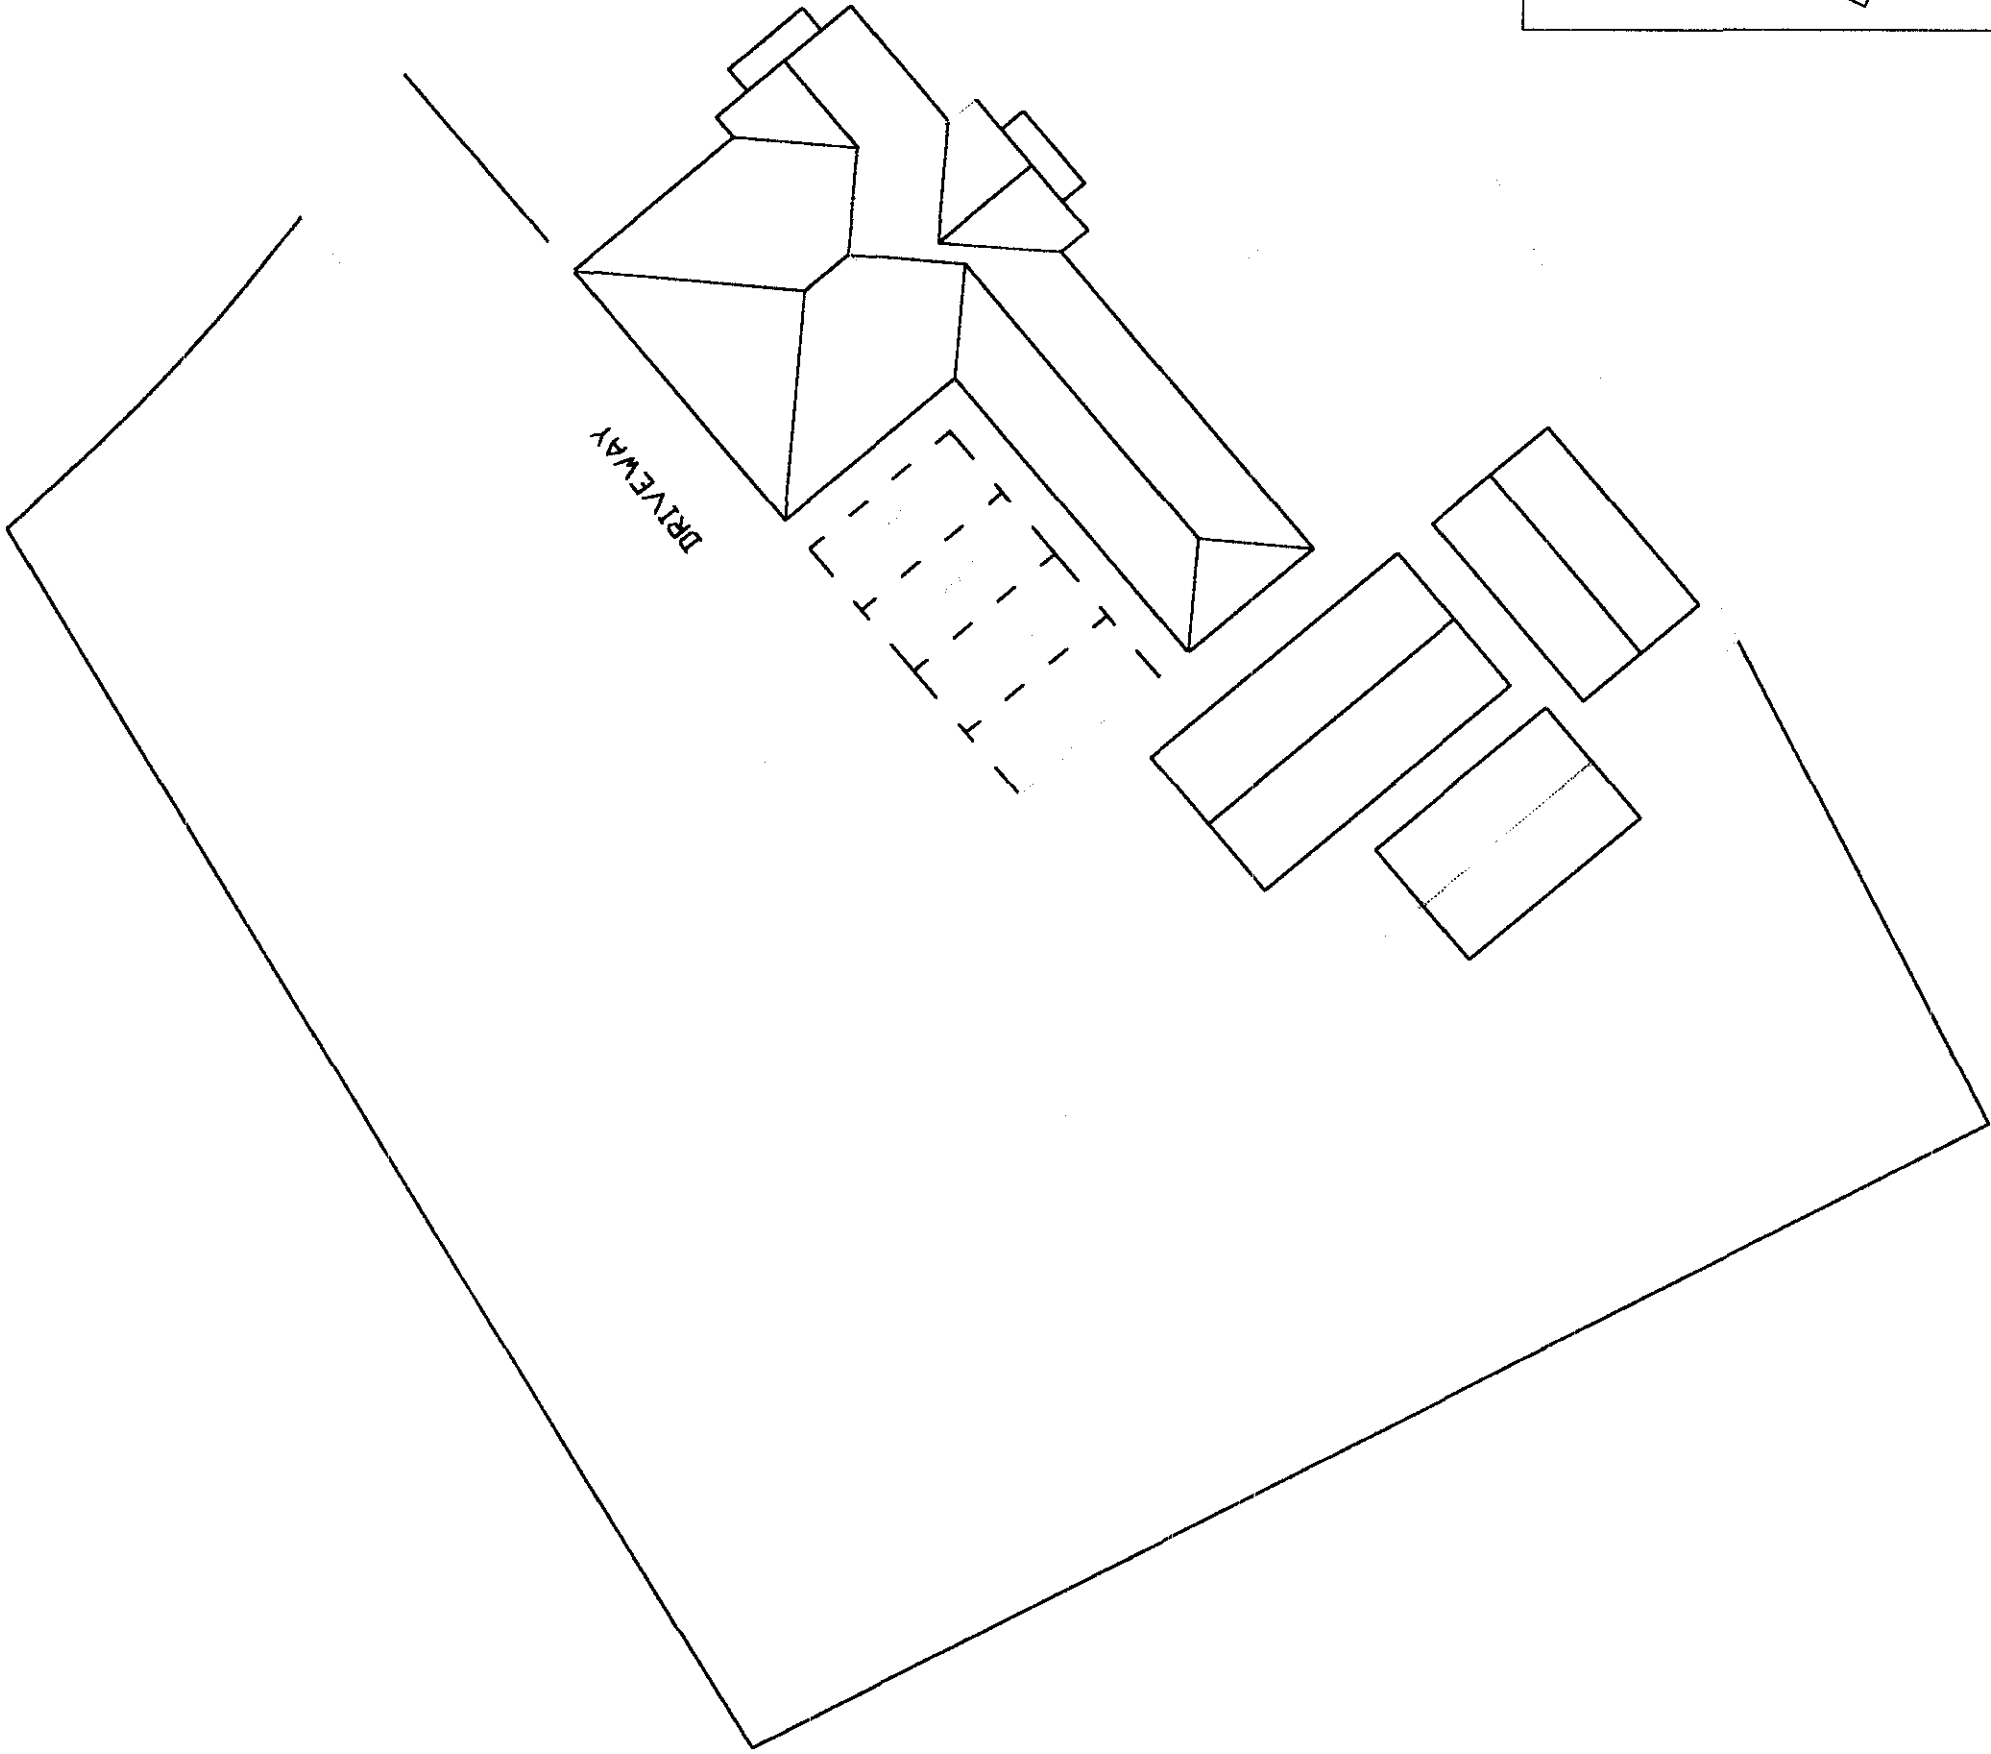

A.S.H. ARCHITECTURAL

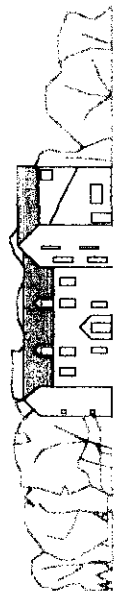

DESIGNS

ASHMOND HOUSE, QUEENS STREET, MARCH, CAMBRIDGESHIRE, PE15 8SN

PROJECT:
17 TRAFALGAR SQUARE PROPOSED CONVERSION
TO ONE FLAT AND ONE
LONG SUTTON
OFFICE FROM EXISTING
BUNGALOW

ON BEHALF OF MR S. WELLS

SCALES 1:200 1:2500	DATE 4TH DECEMBER 2001	SHEET NO. 1 OF 1 (1ST ISSUE) PROPOSED NEW LAYOUT
DRAWING NO. ASH2001C		