

Do not scale from this drawing
The contractor is to check all dimensions
on site and report discrepancies to the Architect
All rights described in Chapter IV of the
Copyright, Designs and Patents Act 1988 have
been generally asserted ©

MATERIALS

ROOF:
Roof finish to be confirmed and
to match those used in the
locality. Subject to Planning
Approval.


WALLS:
Red facing brickwork to match
those used in locality. Subject to
Planning Approval.

RAIN WATER GOODS:
Black plastic rain water goods,
Subject to Planning Approval.

WINDOWS:
Type to be confirmed, colour to
be white. Subject to Planning
Approval.

DOORS:
Front door to be steel door set.
Rear doors to be confirmed,
colour to be white. Subject to
Planning Approval.


EXTERNAL PAVING:
To be in-situ concrete or black
tarmacadam, ensuring no trip
hazards. Kerbs to be pre-cast
concrete. Subject to Planning
Approval.

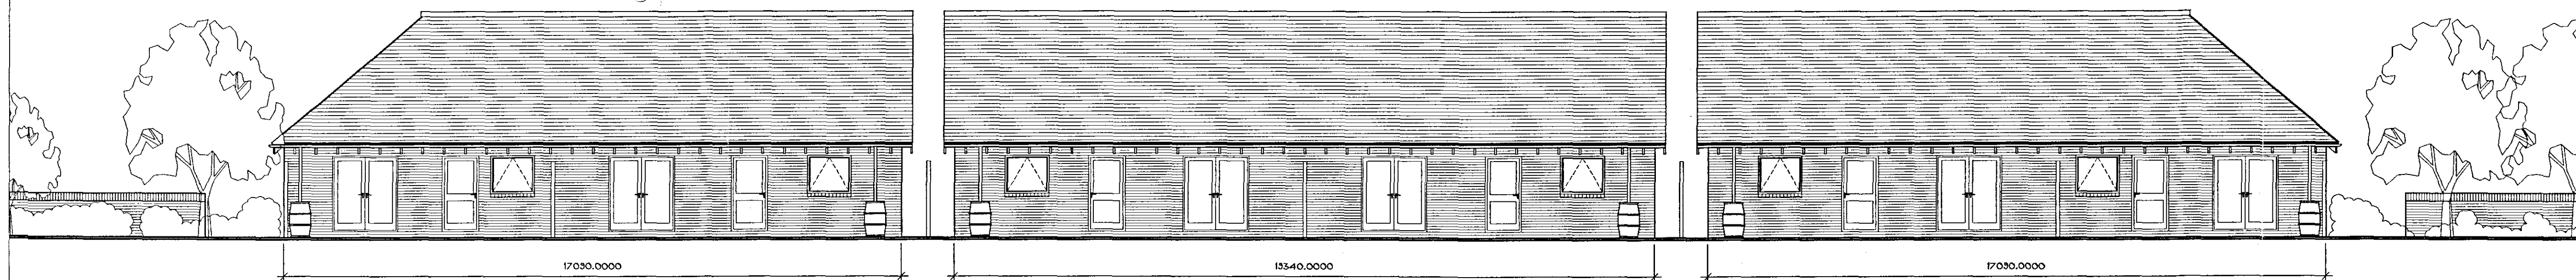


Unit One & Two, Rear Elevation

Unit Three & Four, Rear Elevation


Unit Five & Six, Rear Elevation

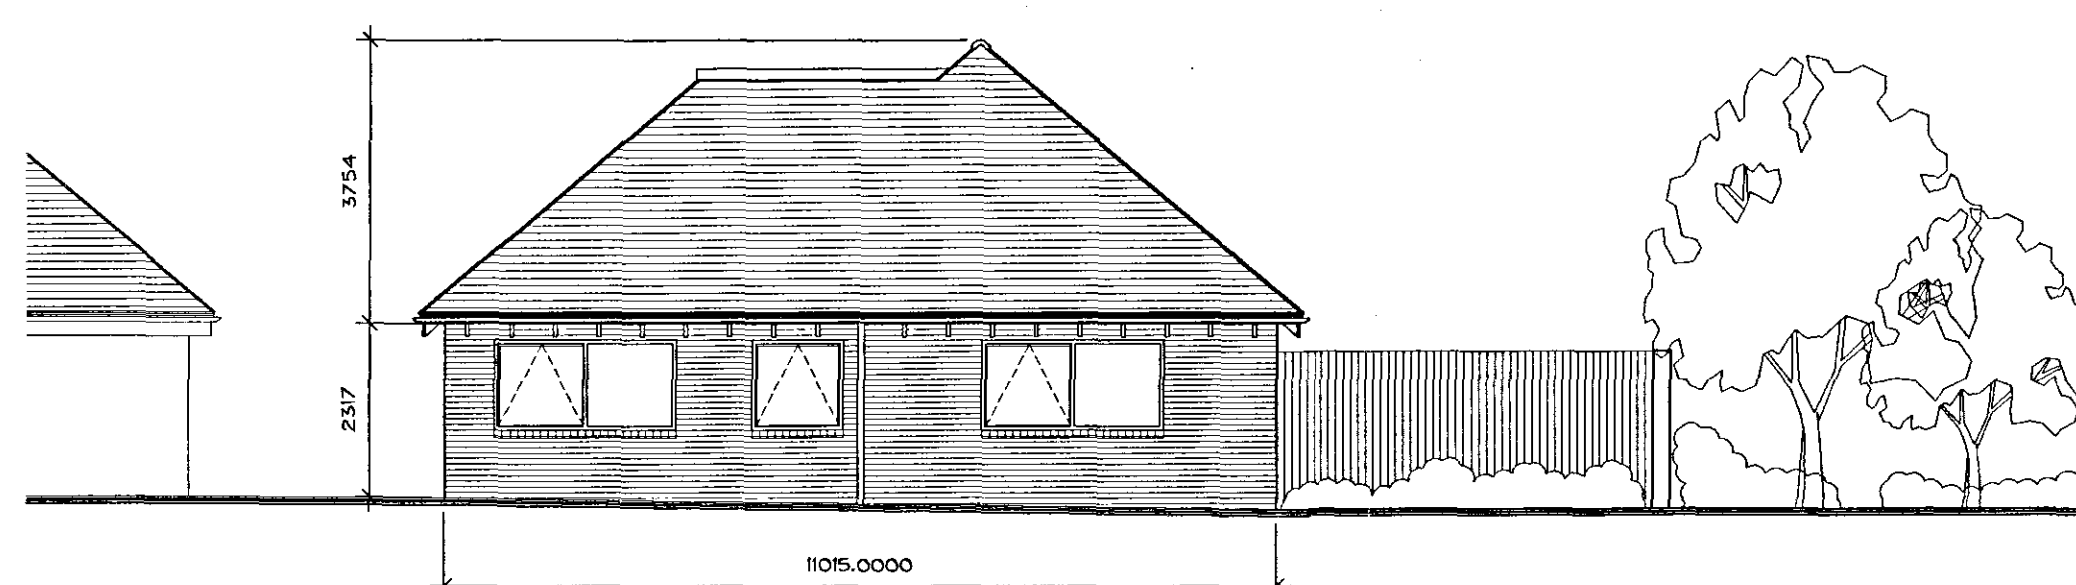

Unit One & Two, Side Elevation

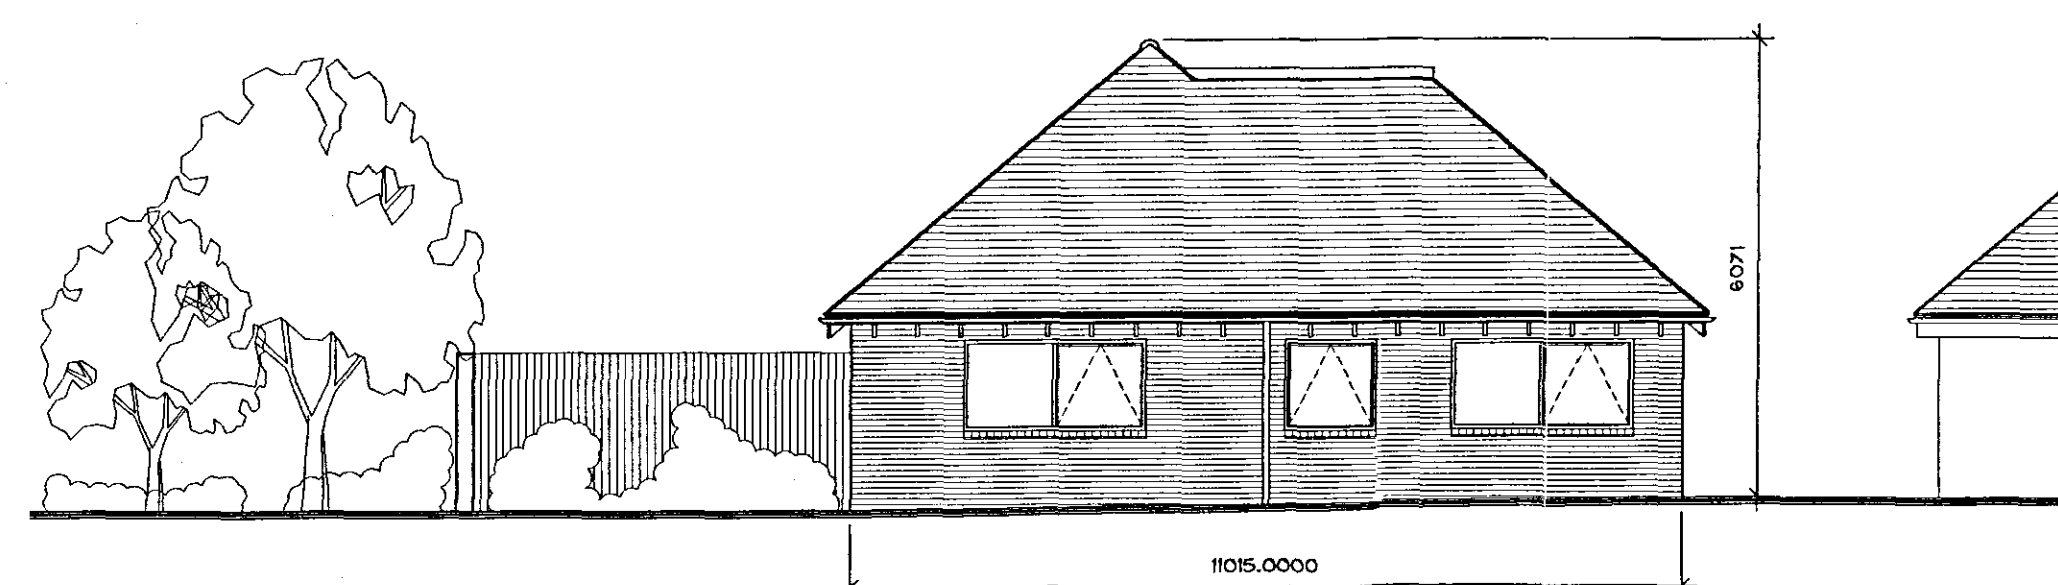

Unit Five & Six, Side Elevation

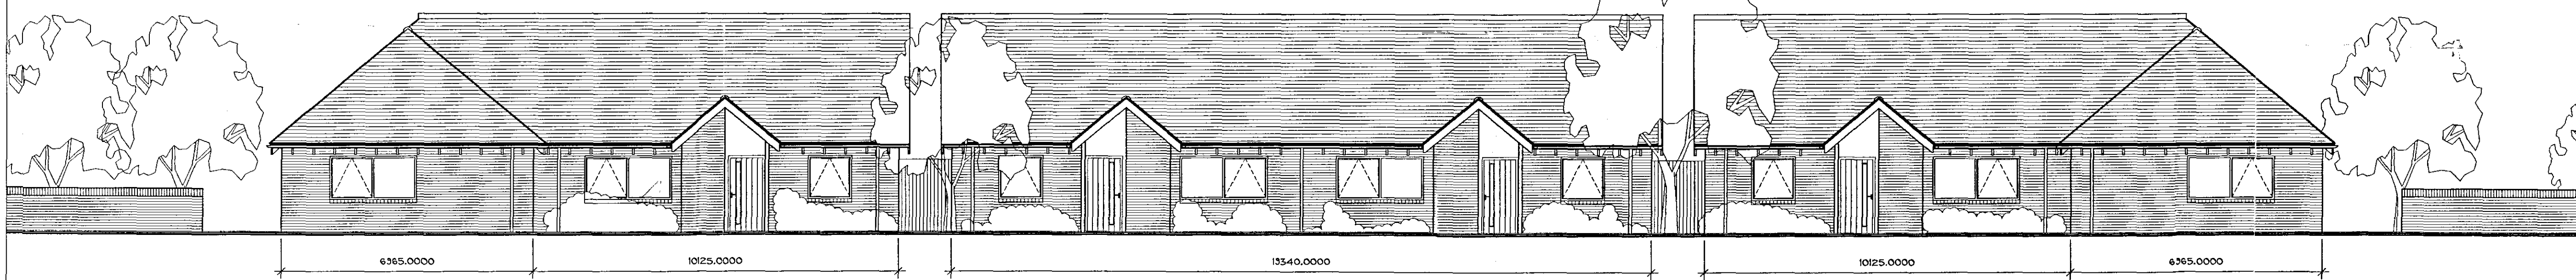


Unit One & Two, Front Elevation

Unit Three & Four, Front Elevation


Unit Five & Six, Front Elevation

SHOC
Planning & Development
27 OCT 2004
Ref: 1441104


B	18-10-04	PJB	Small finishes revised and water bulks added.	
A	07-10-04	PJB	Small finishes and dimensions added.	
ORIGINAL	20-09-04	PJB	Initial Drawing	JH
ISSUE	date	drawn	notes	check

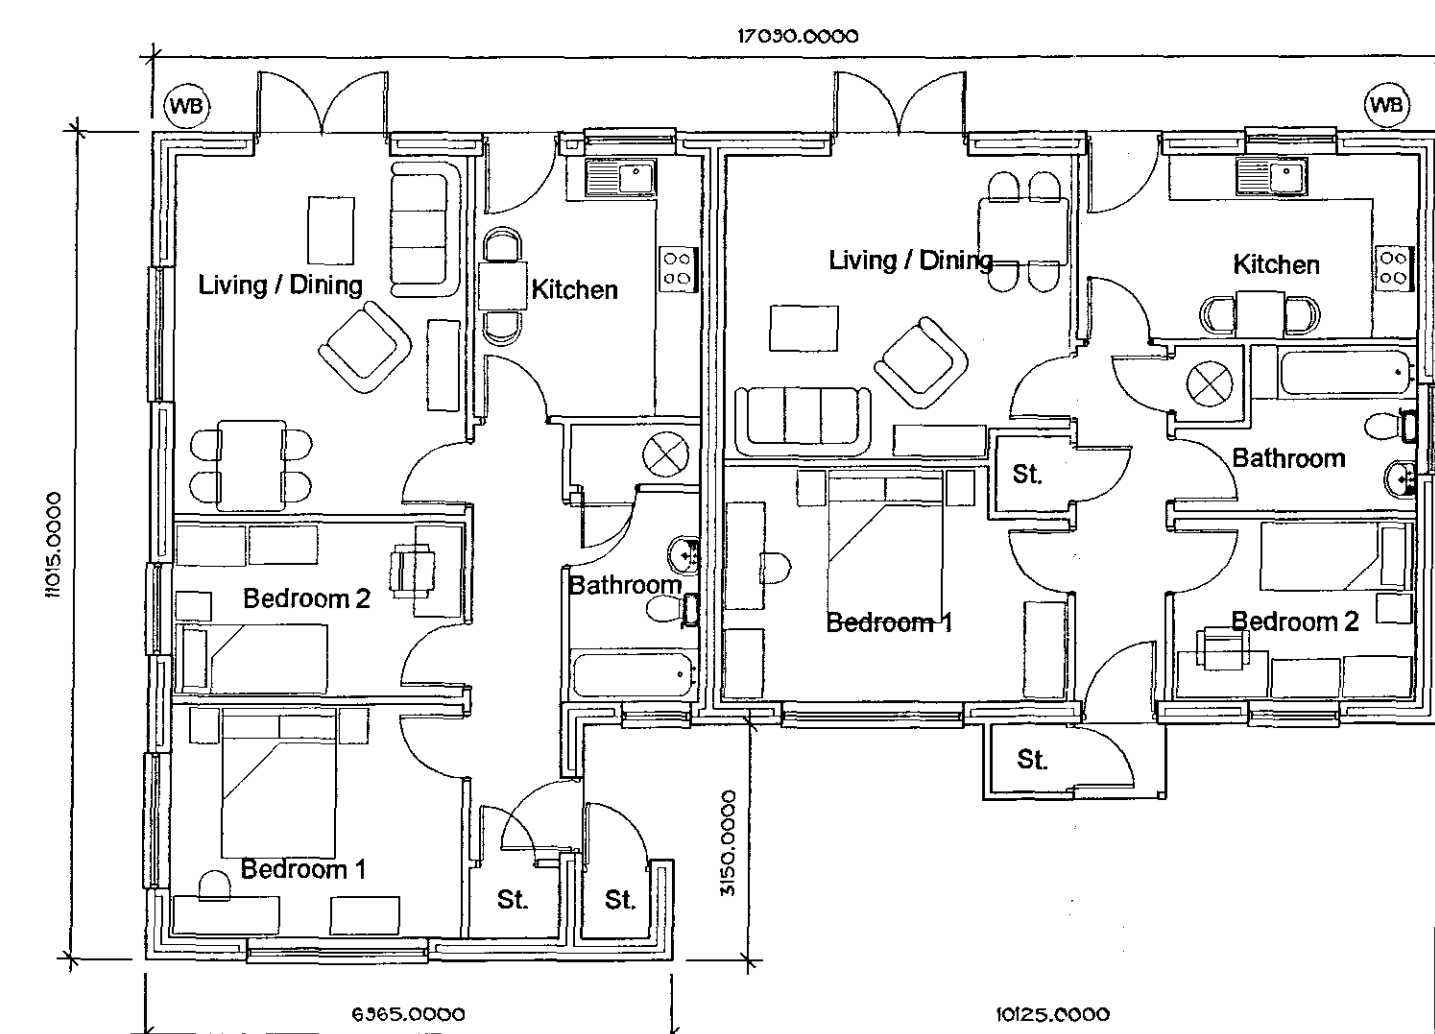

Unit One & Two, Ground Floor Plan

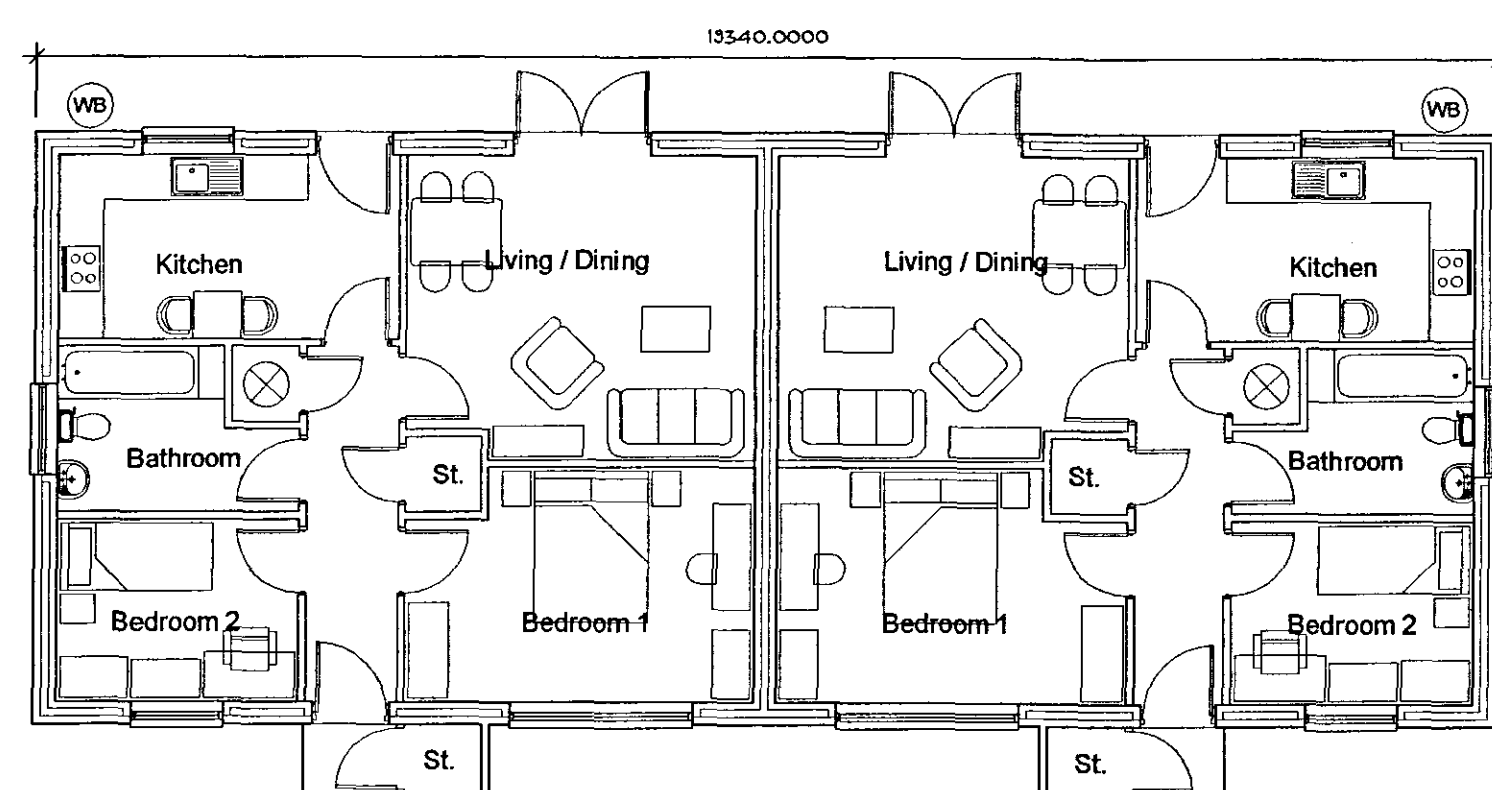

Unit Three & Four, Ground Floor Plan

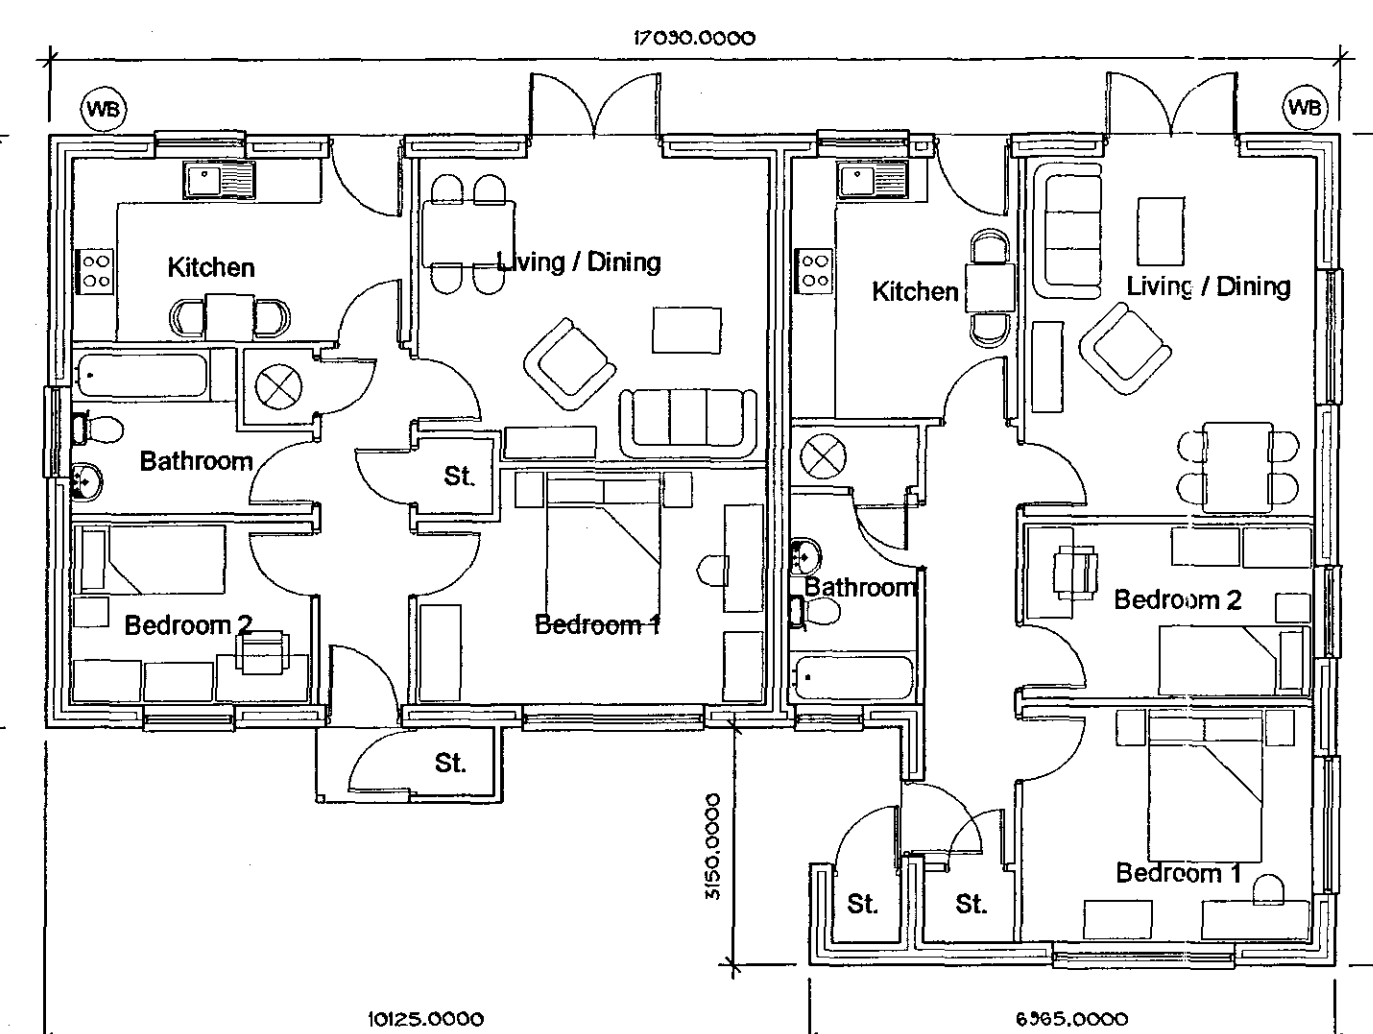

Unit Five & Six, Ground Floor Plan

DETERMINED
PLAN

JS@

Jefferson Sheard Architects
1 Scraggate Mews, Scraggate, Stamford, Lincolnshire, PE9 2FX
Tel: 01780 757576 Fax: 01780 754080
e-mail: contactus@jeffersonsheard.com
www.jeffersonsheard.com

project
6 No. Sheltered Bungalows
Daniel's Crescent, Long Sutton
Longhurst Housing Association
drawing
Plans and Elevations
as Proposed

scale	date
1:100	20-09-04
job no	number
2718	02
	rev
	B