

MATERIALS

ROOF:
Roof finish to be confirmed and
to match those used in the
locality. Subject to Planning
Approval.

WALLS:
Red facing brickwork to match
those used in locality. Subject to
Planning Approval.

RAIN WATER GOODS:
Black plastic rain water goods,
Subject to Planning Approval.

WINDOWS:
Type to be confirmed, colour to
be white. Subject to Planning
Approval.

DOORS:
Front door to be steel door set.
Rear doors to be confirmed,
colour to be white. Subject to
Planning Approval.

EXTERNAL PAVING:
To be in-situ concrete or black
tarmacadam, ensuring no trip
hazards. Kerbs to be pre-cast
concrete. Subject to Planning
Approval.

Unit Five & Six, Rear Elevation

Unit Three & Four, Rear Elevation

Unit One & Two, Rear Elevation


Unit Six, Side Elevation

Unit One, Side Elevation


Unit One & Two, Front Elevation

Unit Three & Four, Front Elevation


Unit Five & Six, Front Elevation

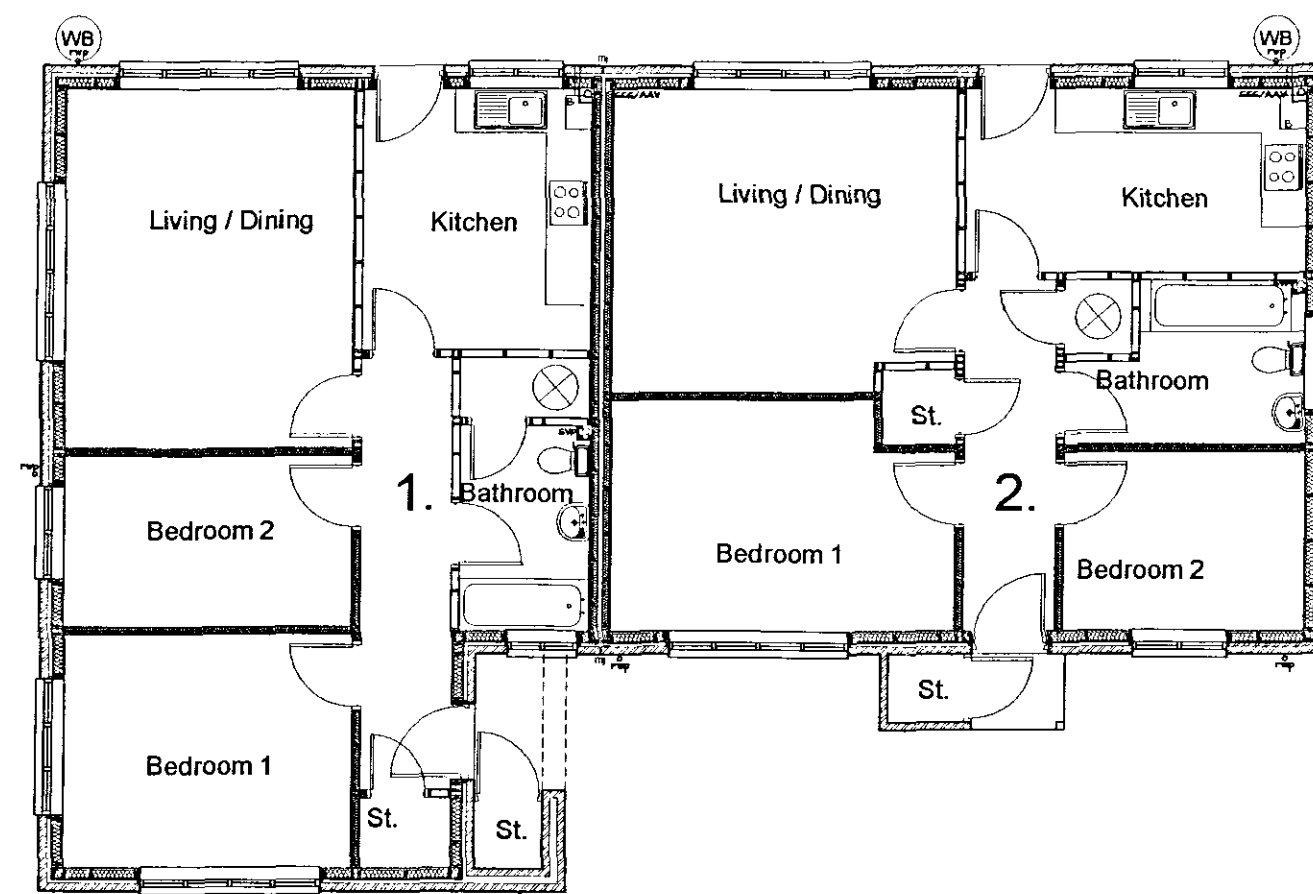

Unit One & Two, Floor Plan

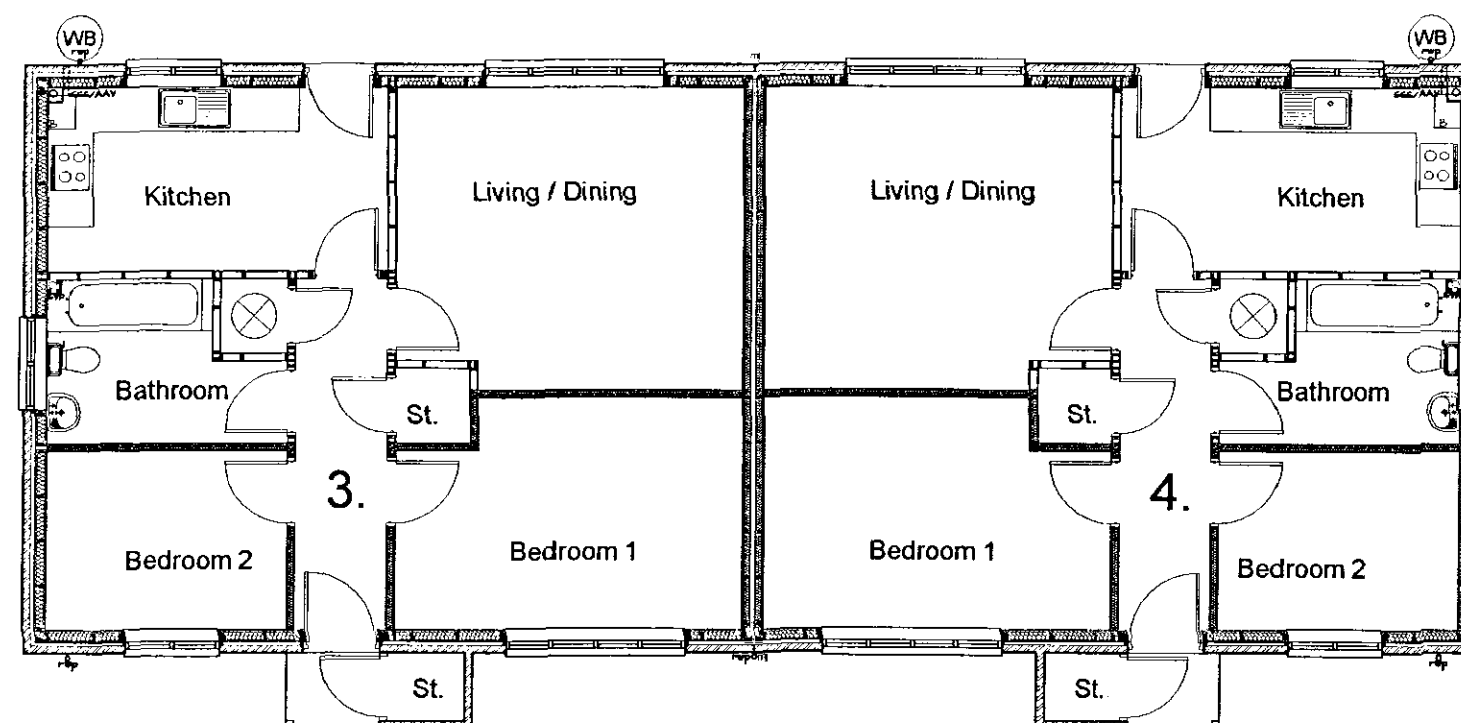

Unit Three & Four, Floor Plan

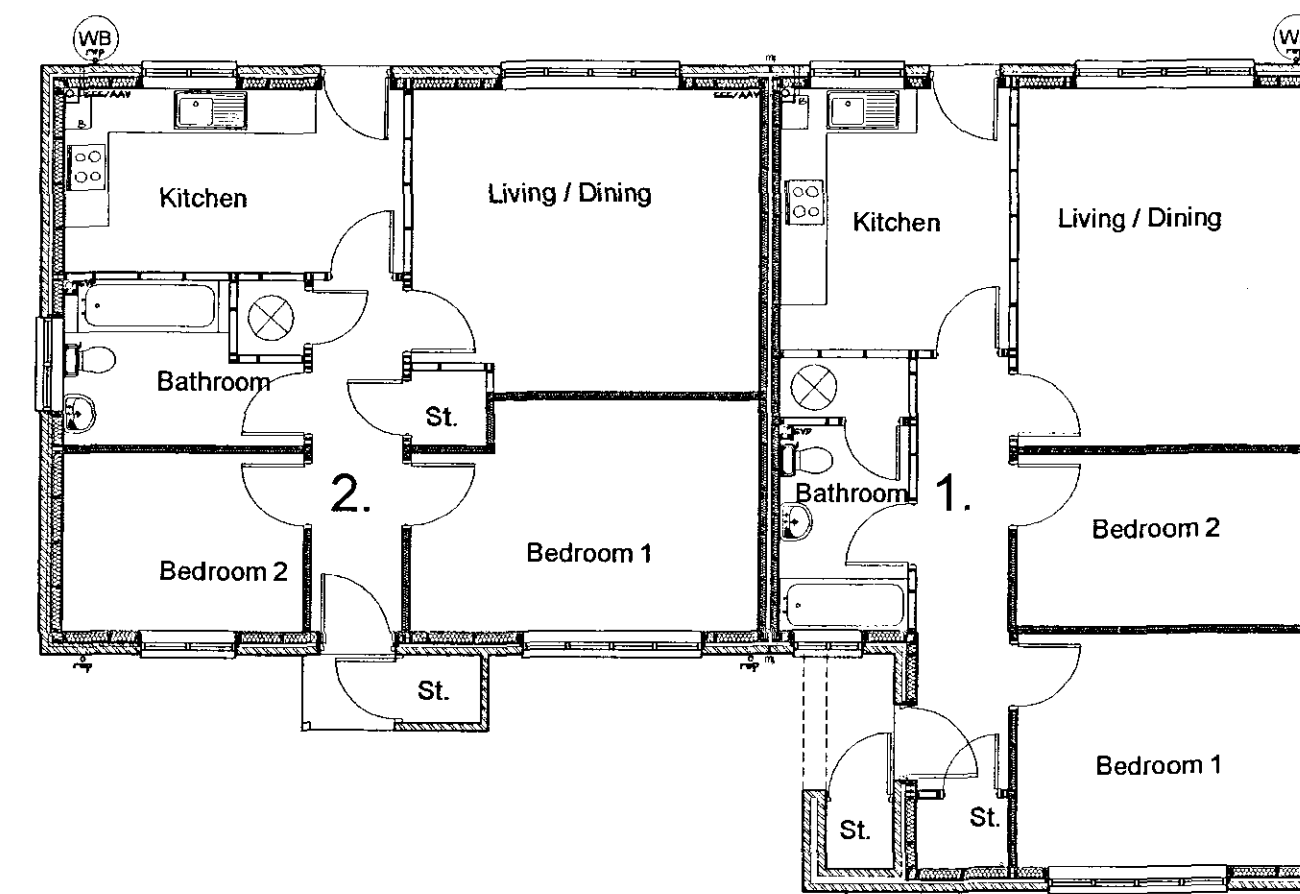

Unit Five & Six, Floor Plan

E	30-03-05	JB	REVISIONS TO PLANNING CONSENT, APPROVAL REQUEST SUBMISSION.	
D	15-02-05	PJB	DRAWING FROZEN PLANNING PERMISSION APPROVED	
C	26-01-05	JB	Additional information added	
B	13-10-04	PJB	Shell finishes revised and water butts added.	
A	07-10-04	PJB	Shell finishes and dimensions added.	
ORIGINAL	20-09-04	PJB	Initial Drawing	J
issue	date	drawn	notes	che

JS[®]

Jefferson Sheard Architects

1 Scoutgate Mews, Scoutgate, Stamford, Lincolnshire, PE9 2FX
Tel: 01780 757576 Fax 01780 754980
e-mail: contactus@jeffersonsheard.com
www.jeffersonsheard.com

AMENDED PLAN

Ref A1

project
6 No. Sheltered Bungalows
Daniel's Crescent, Long Sutton
Longhurst Housing Association

drawing
Plans and Elevations
as Proposed

scale	date	
1:100	20-09-04	
job no	number	rev
2718	02	E

16 APR 2005
144/104