

Do not scale from this drawing.
The contractor is to check all dimensions
on site and report discrepancies to the Architect.
All rights described in Chapter IV of the
Copyright, Designs and Patents Act 1988 have
been generally asserted ©

MATERIALS

ROOF:
Roof finish to be confirmed and
to match those used in the
locality, Subject to Planning
Approval.


WALLS:
Red facing brickwork to match
those used in locality, Subject to
Planning Approval.

RAIN WATER GOODS:
Black plastic rain water goods,
Subject to Planning Approval.

WINDOWS:
Type to be confirmed, colour to
be white, Subject to Planning
Approval.

DOORS:
Front door to be steel door set.
Rear doors to be confirmed,
colour to be white. Subject to
Planning Approval.

EXTERNAL PAVING:
To be in-situ concrete or black
tarmacadam, ensuring no trip
hazards. Kerbs to be pre-cast
concrete, Subject to Planning
Approval.

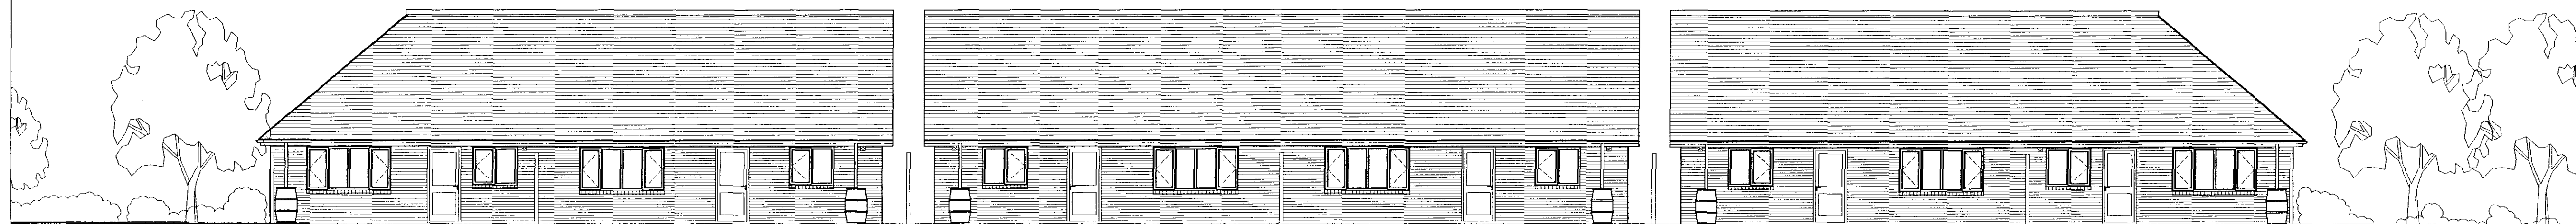

Unit Five & Six, Rear Elevation


Unit Three & Four, Rear Elevation

Unit One & Two, Rear Elevation



Unit Six, Side Elevation


Unit One, Side Elevation

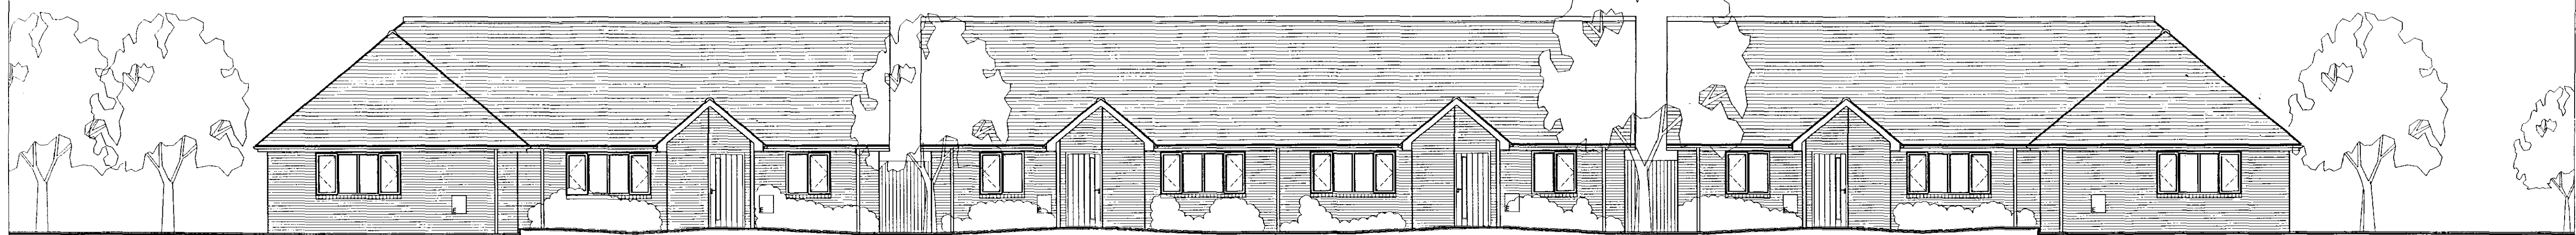


Unit One & Two, Front Elevation

Unit Three & Four, Front Elevation


Unit Five & Six, Front Elevation

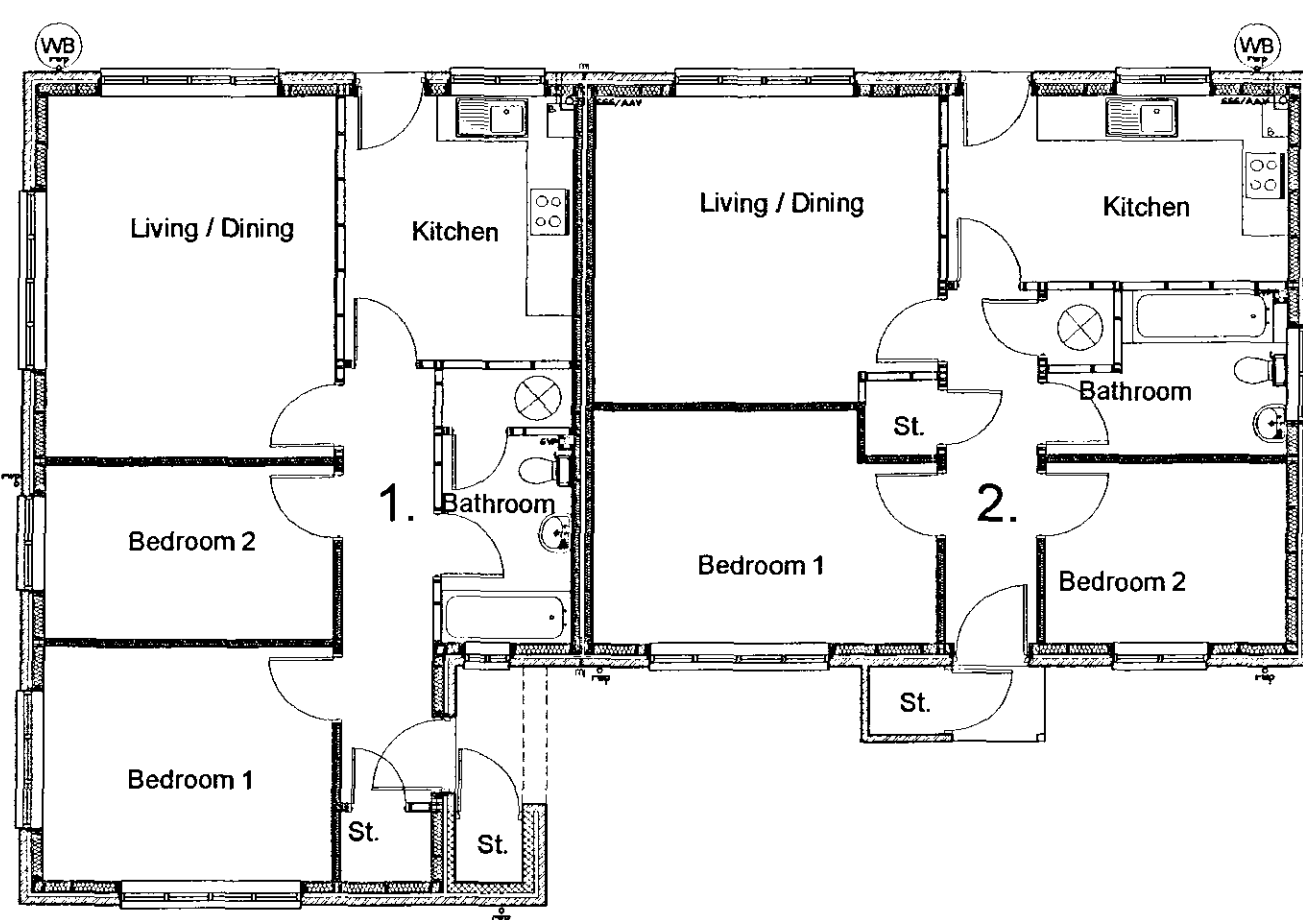

Unit One & Two, Floor Plan

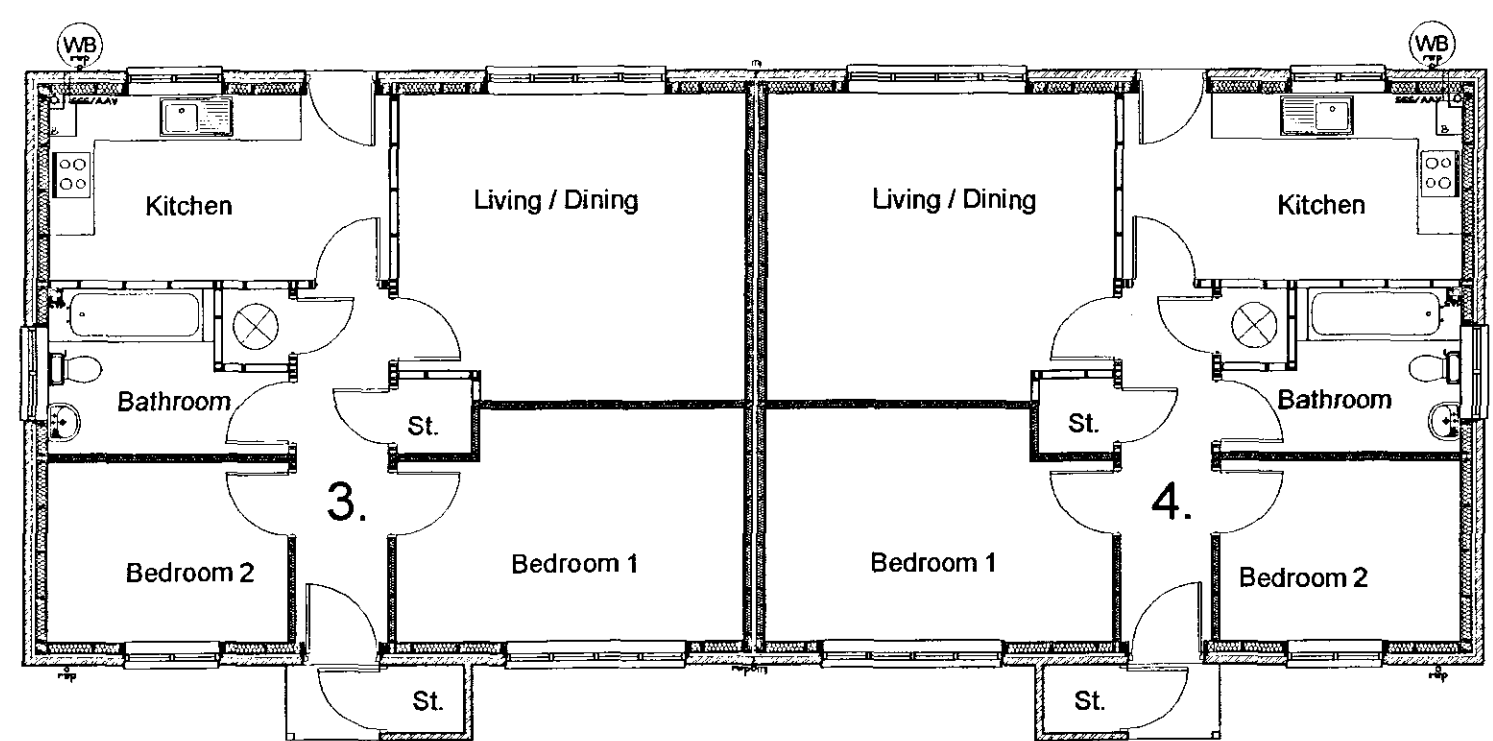

Unit Three & Four, Floor Plan

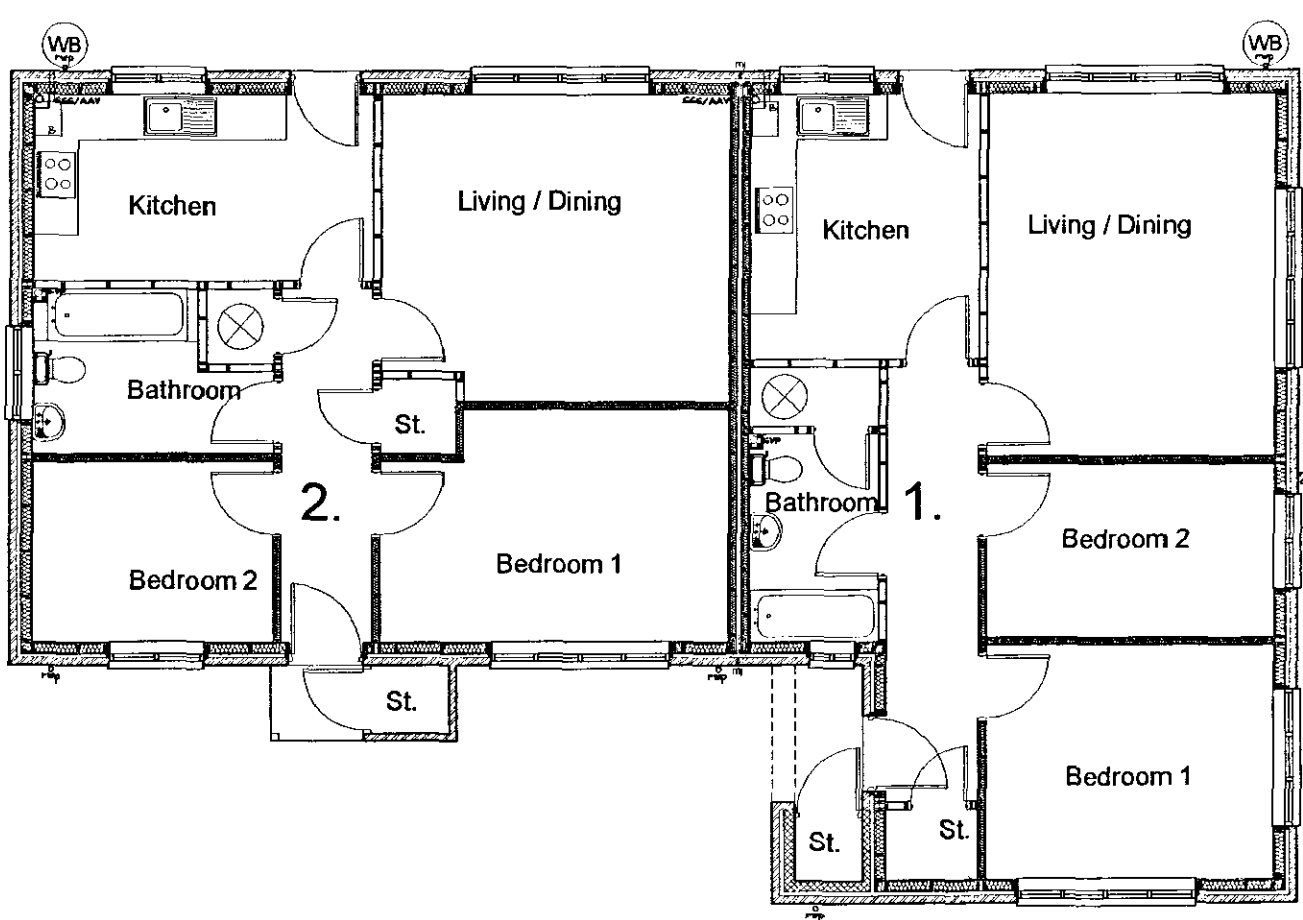

Unit Five & Six, Floor Plan

F	12-04-05	JB	Soffit boards shown to eaves and bathroom windows to units 1 and 6 moved to avoid conflict with porch level.	
E	30-05-05	JB	REVISIONS TO PLANNING CONSENT. APPROVAL REQUEST SUBMISSION.	
D	15-02-05	PJB	DRAWING FROZEN PLANNING PERMISSION APPROVED	
C	26.01.05	JB	Additional information added	
B	13-10-04	PJB	Soffit finishes revised and water butts added.	
A	07-10-04	PJB	Soffit finishes and dimensions added.	
ORIGINAL	20-09-04	PJB	Initial Drawing	JH
issue	date	drawn	notes	check

JS@
Jefferson Sheard Architects
1 Scoigate Mews, Scoigate, Stamford, Lincolnshire, PE9 2FX
Tel: 01780 757576 Fax: 01780 754980
e-mail: contactus@jeffersonsheard.com
www.jeffersonsheard.com

project
6 No. Sheltered Bungalows
Daniel's Crescent, Long Sutton
Longhurst Housing Association
drawing
Plans and Elevations
as Proposed

scale	date	
1:100	20-09-04	
job no	number	rev
2718	02	F

13 APR 2005
144/04
AMENDED PLAN
Ref. A2