


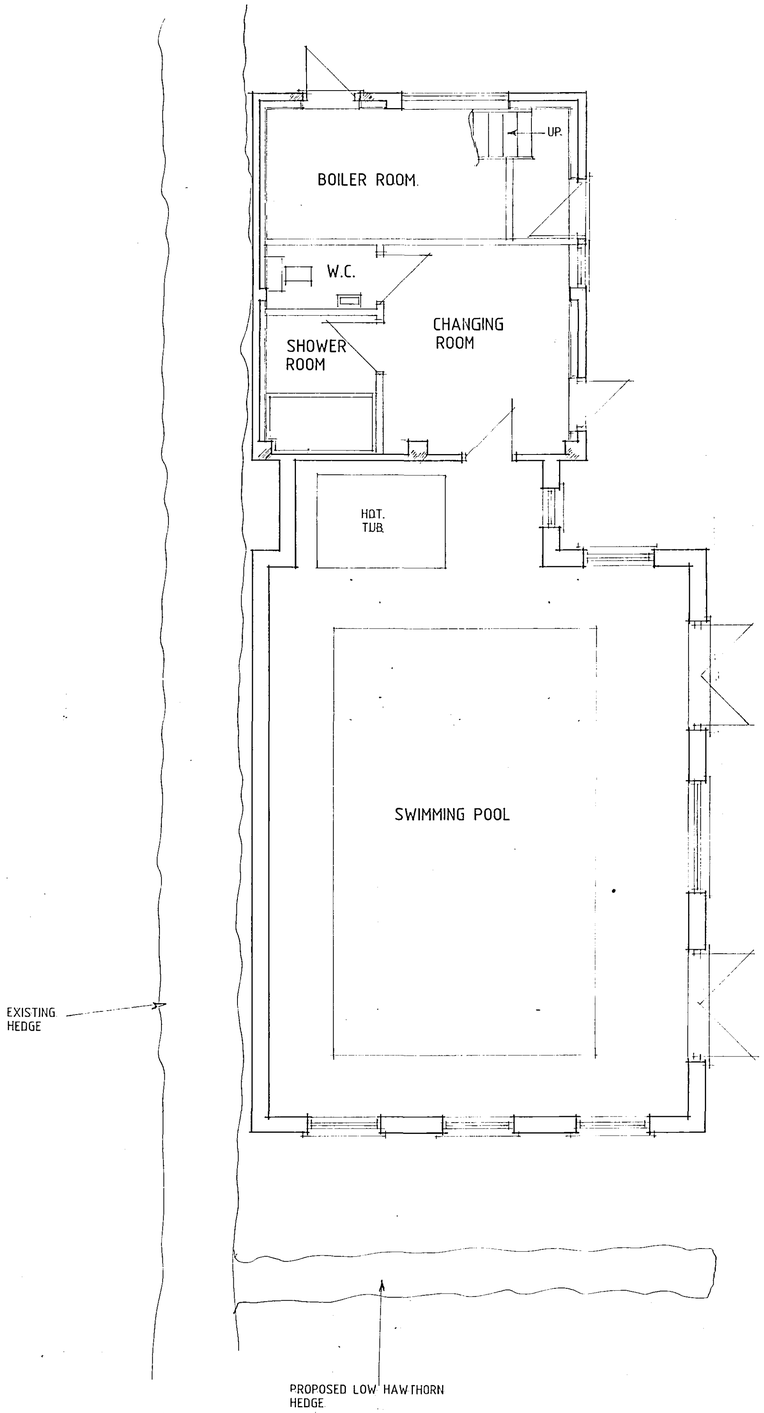


FLOOR PLAN

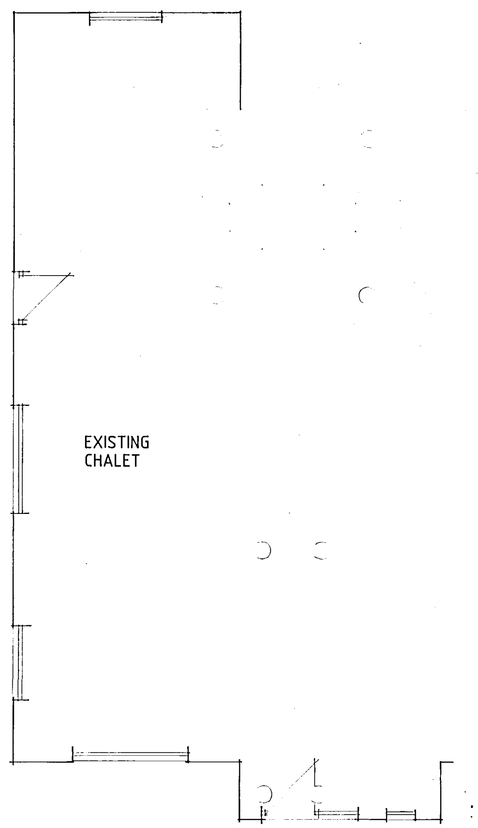


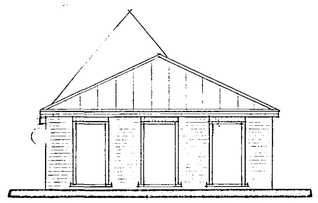

FRONT.

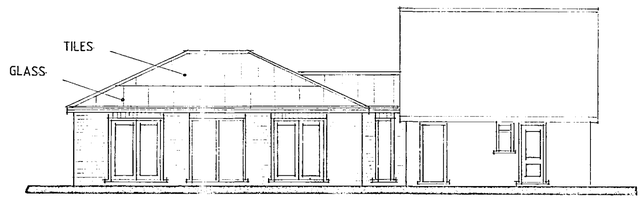

SIDE

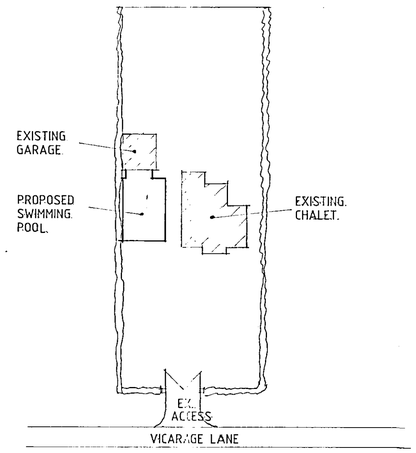

SITE PLAN

Status
DESIGN
CONSULTANTS IN ARCHITECTURE & PLANNING

PROPOSED SWIMMING POOL EXTENSION AT 5 VICARAGE LANE, LONG SUTTON FOR

MR. P. HOLT.

SKETCH

1:50 1:100 1:500

SD06-038/1

AUG-06

B.GILHAM.

2 Edinburgh Walk, Holbeach, Spalding, Lincs. PE12 7AP
Tel: 01406 424343 Fax: 01406 410702