


THIS DRAWING IS FOR THE PURPOSE OF OBTAINING BUILDING REGULATIONS APPROVAL ONLY

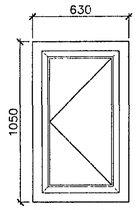


Window Type A
W08

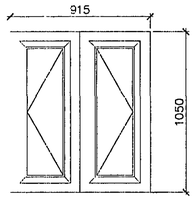


Window Type B
w02, 03,04 & 14

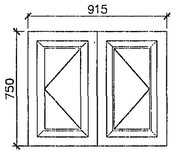


Window Type C
W11

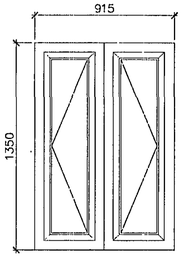


Window Type D
W12 & W13

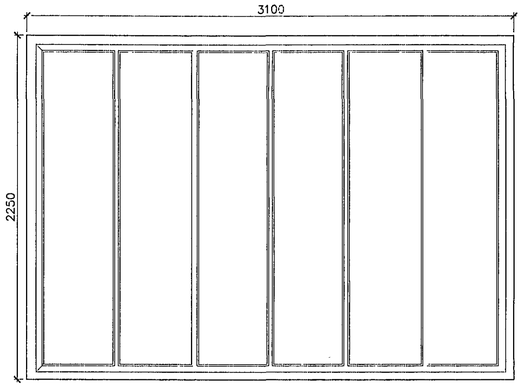


Window Type E
W07

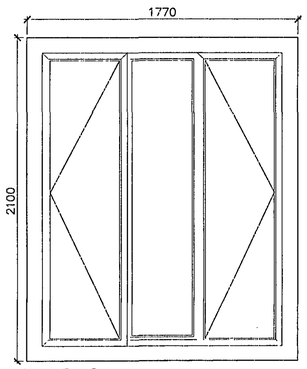


Window Type F
W09 & W10

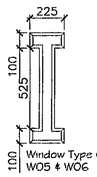


Window Type G
W05 & W06

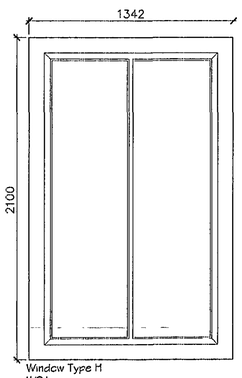


Window Type H
W01

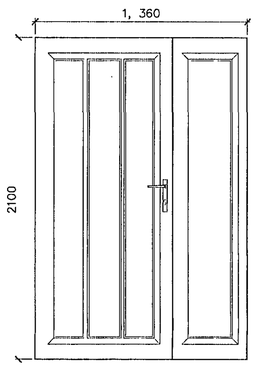


Door Type A
D05

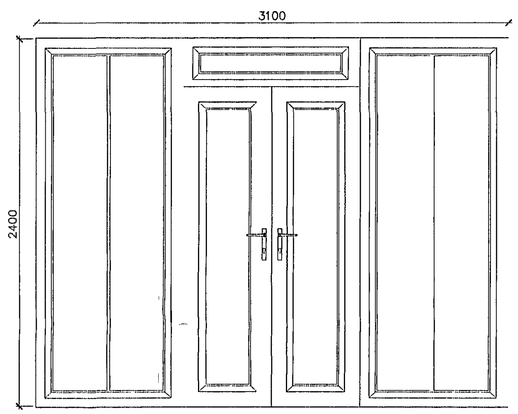

Door Type B
D03

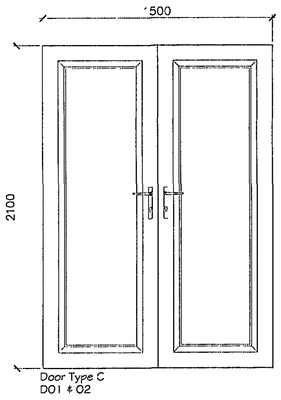


Door Type C
D01 & 02

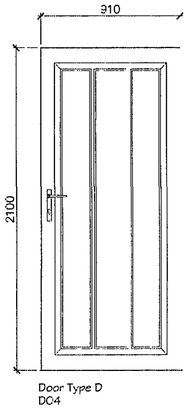


Door Type D
D04

WINDOW AND DOOR DETAILS 1:20

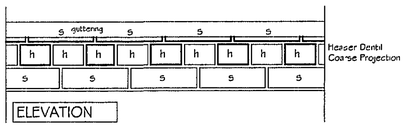



ELEVATION

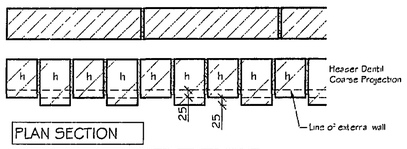


PLAN SECTION

EAVES DETAIL SCALE 1:10

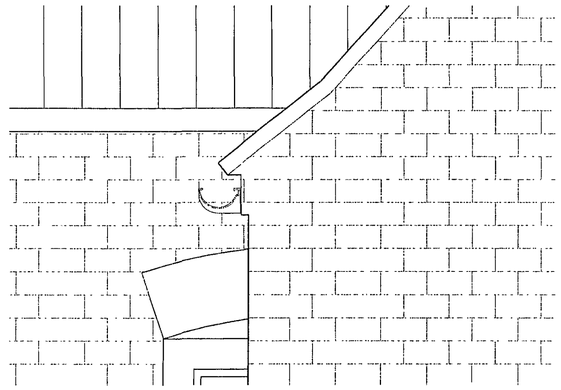
EAVES ELEVATION SCALE 1:10

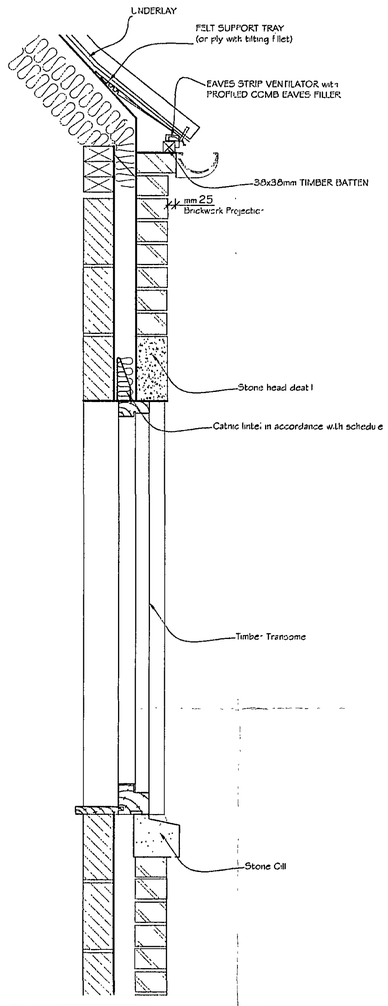

TYPICAL WINDOW SECTION 1:10

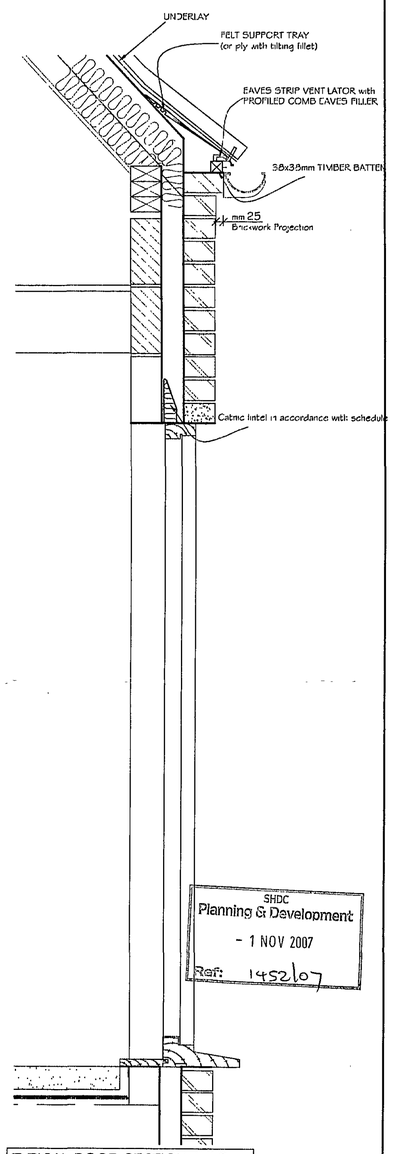

TYPICAL DOOR SECTION 1:10

SHDC
Planning & Development
- 1 NOV 2007
Ref: 1452/07

Rev.	By	Notes	Date
-	-	-	-

DETERMINED PLAN

DRAWING
29 OCT 2007
ISSUED

rdc Robert Doughty Consultancy
32 High Street, Helpringham
© Sleaford, Lincolnshire NG34 ORA
Tel: 01529 421646
Fax: 01529 421358
Email: admin@rdc-landplan.co.uk
Web: www.rdc-landplan.co.uk

Client: H. King

Project: Seagate Road, Barn Conversion

Drawing title: Planning Details

Job No.	Drawing No.	Rev.	Drawn
731-04	PL 01		SJS
Scale: 1:20/1:10@A1		Date: 01.08.07	Checked

DO NOT SCALE from this drawing. All dimensions should be checked against on site conditions and any discrepancies should be brought to the attention of the Robert Doughty Consultancy