




Window Type A
Numbers 10, 11

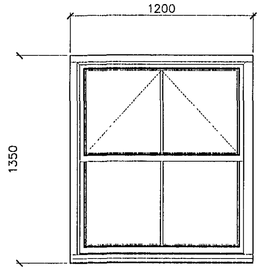


Window Type B
Numbers 8,9,1,2

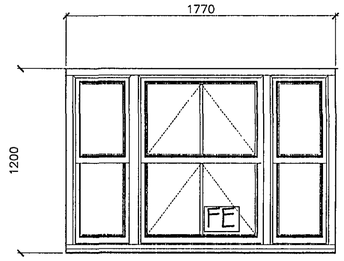


Window Type C
Numbers 7

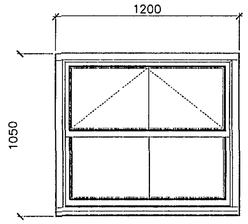

Window Type D
Number 6

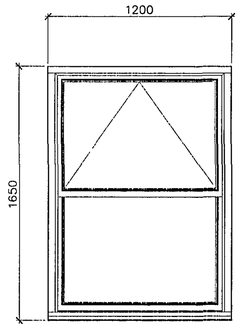


Window Type E
Numbers 3 & 4

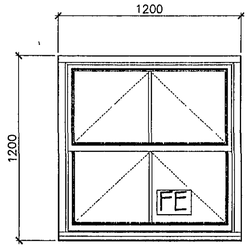


Window Type F
Numbers 5


WINDOW ELEVATIONS

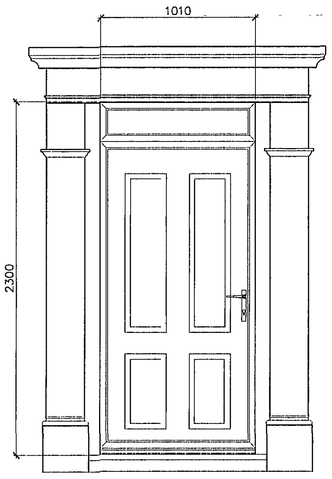

Door Type A
Number 4

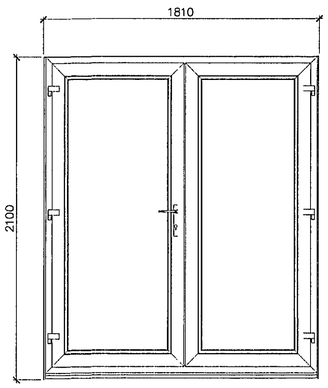


Door Type A
Numbers 3 & 1

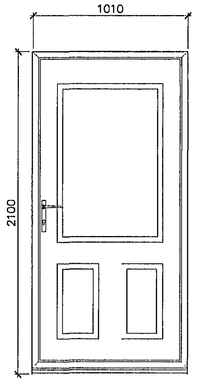

Door Type C
Number 2

DOOR ELEVATION

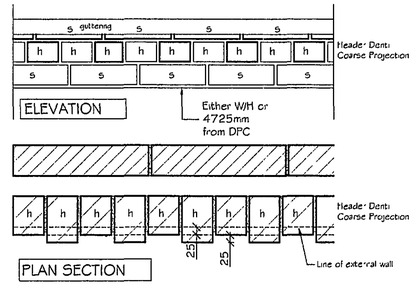


EAVES DETAIL SCALE 1:10

THIS DRAWING IS FOR THE PURPOSE OF OBTAINING BUILDING REGULATIONS APPROVAL ONLY


Openings & Lintel Schedule

Opening No	Opening width	Opening height	Lintel Code-Length
W01	1200	1350	CS70/100 - 1500
W02	1200	1350	CS70/100 - 1500
W03	1200	1650	CS70/100 - 1500
W04	1200	1650	CS70/100 - 1500
W05	1200	1200	CS70/100 - 1500
W06	1200	1050	CS70/100 - 1500
W07	1800	1200	CS70/100 - 2100
W08	1200	1350	CS70/100 - 1200
W09	1200	1350	CS70/100 - 1500
W010	1200	1350	CS70/100 - 1500
W011	1200	1350	CS70/100 - 1500
D01	1800	2100	CS70/100 - 2100
D02	900	2100	CS70/100 - 1200
D03	1800	2100	CU70/100 - 2100
D04 +fan light	968	2325	CS70/100 - 1500
D05	910	2030	CN100 - 1200
D06	STUD WALL	-	-
D07	1010	2030	CN90 - 1200
D08	1010	2030	CN90 - 1200
D09	1010	2030	CN100 - 1200
D010	STUD WALL	-	-
D011	850	2030	CN100 - 1200
D012 - 16	STUD WALL	-	-
WA01	2170	2385	CS70/100 - 2550


CATNIC LINTELS SPECIFIED
LINTELS TO BE CONFIRMED WITH LINTOL MANUFACTURERS SCHEDULE

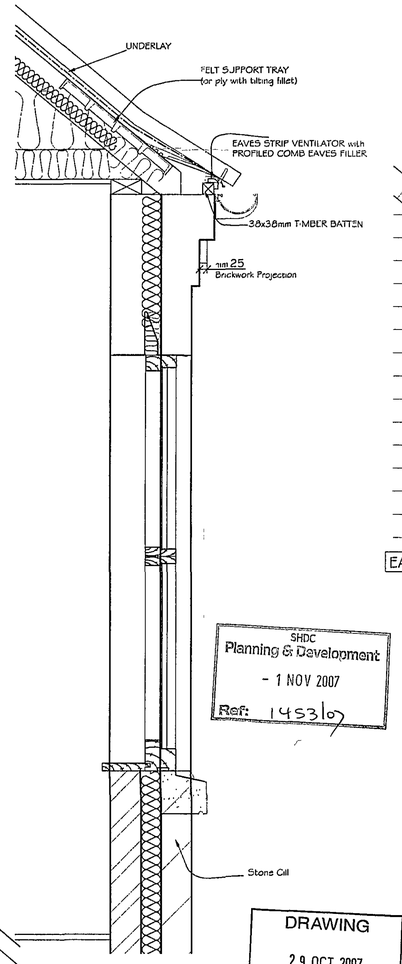

WINDOW SECTION

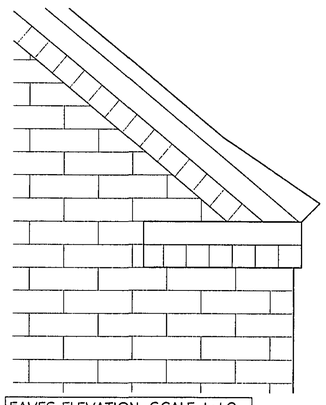

EAVES ELEVATION SCALE 1:10

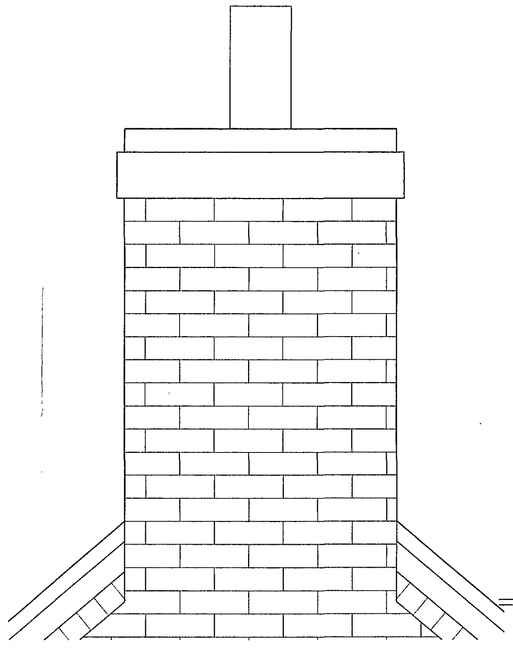

1:10 CHIMNEY DETAIL

SHDC Planning & Development - 1 NOV 2007 Ref: 145307

DETERMINED PLAN 15.10.07

Rev.	By	Notes	Date
A	SJS	Ammended in accordance with client	

rdc Robert Doughty Consultancy
32 High Street, Helpringham
Sleaford, Lincolnshire NG34 ORA
Tel: 01529 421846
Fax: 01529 421358
Email: admin@rdc-landplan.co.uk
Web: www.rdc-landplan.co.uk

Client: H. King

Project: Seagate Road, Replacement dwelling

Drawing title: Planning Details

Job No.	Drawing No.	Rev.	Drawn
731-01	WD04	A	SJS

Scale	Date	Checked
1:10/20@A1	14.08.07	

DRAWING 29 OCT 2007 ISSUED

DO NOT SCALE from this drawing. All measurements should be checked against on site conditions and any discrepancies should be brought to the attention of the Robert Doughty Consultancy