
Storage Buildings, Seagate, Long Sutton, Lincolnshire

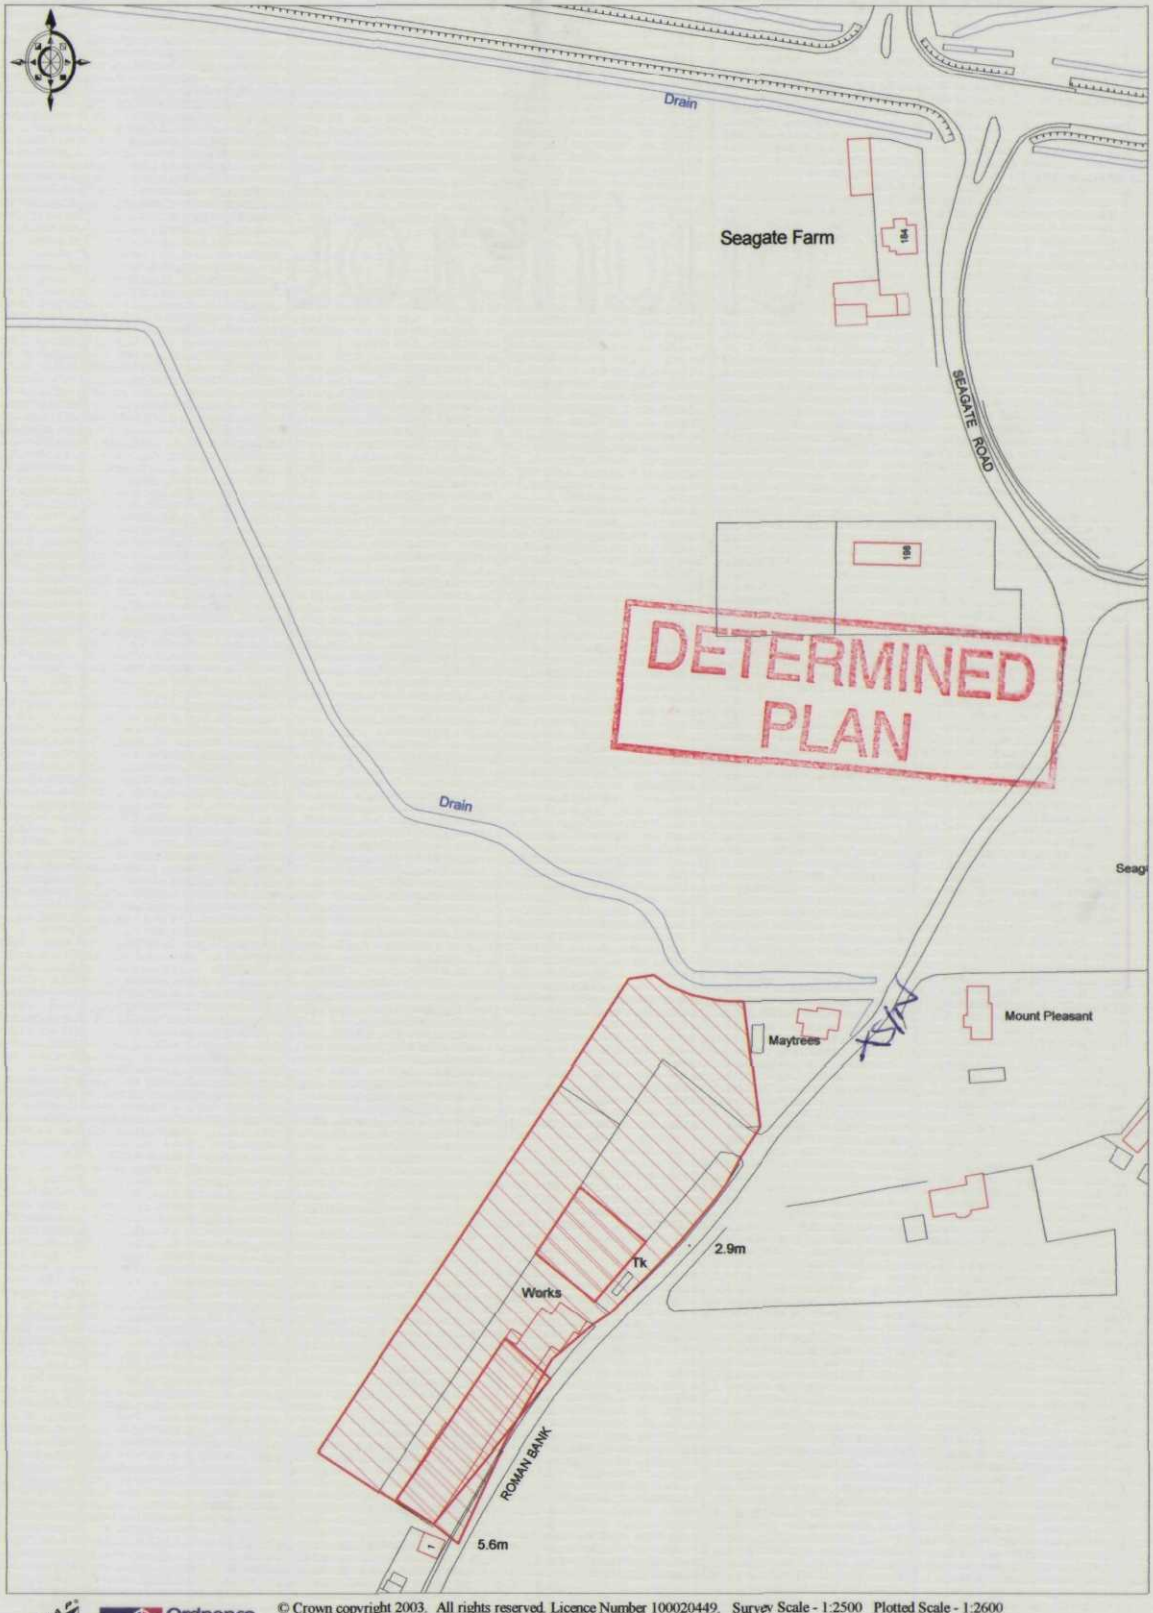

© Crown copyright 2003. All rights reserved. Licence Number 100020449. Survey Scale - 1:2500 Plotted Scale - 1:2600

Scale as Shown

SHDC
PLANNING & DEVELOPMENT
04 DEC 2003
Ref. 1468/03