
Storage Buildings, Seagate, Long Sutton, Lincolnshire

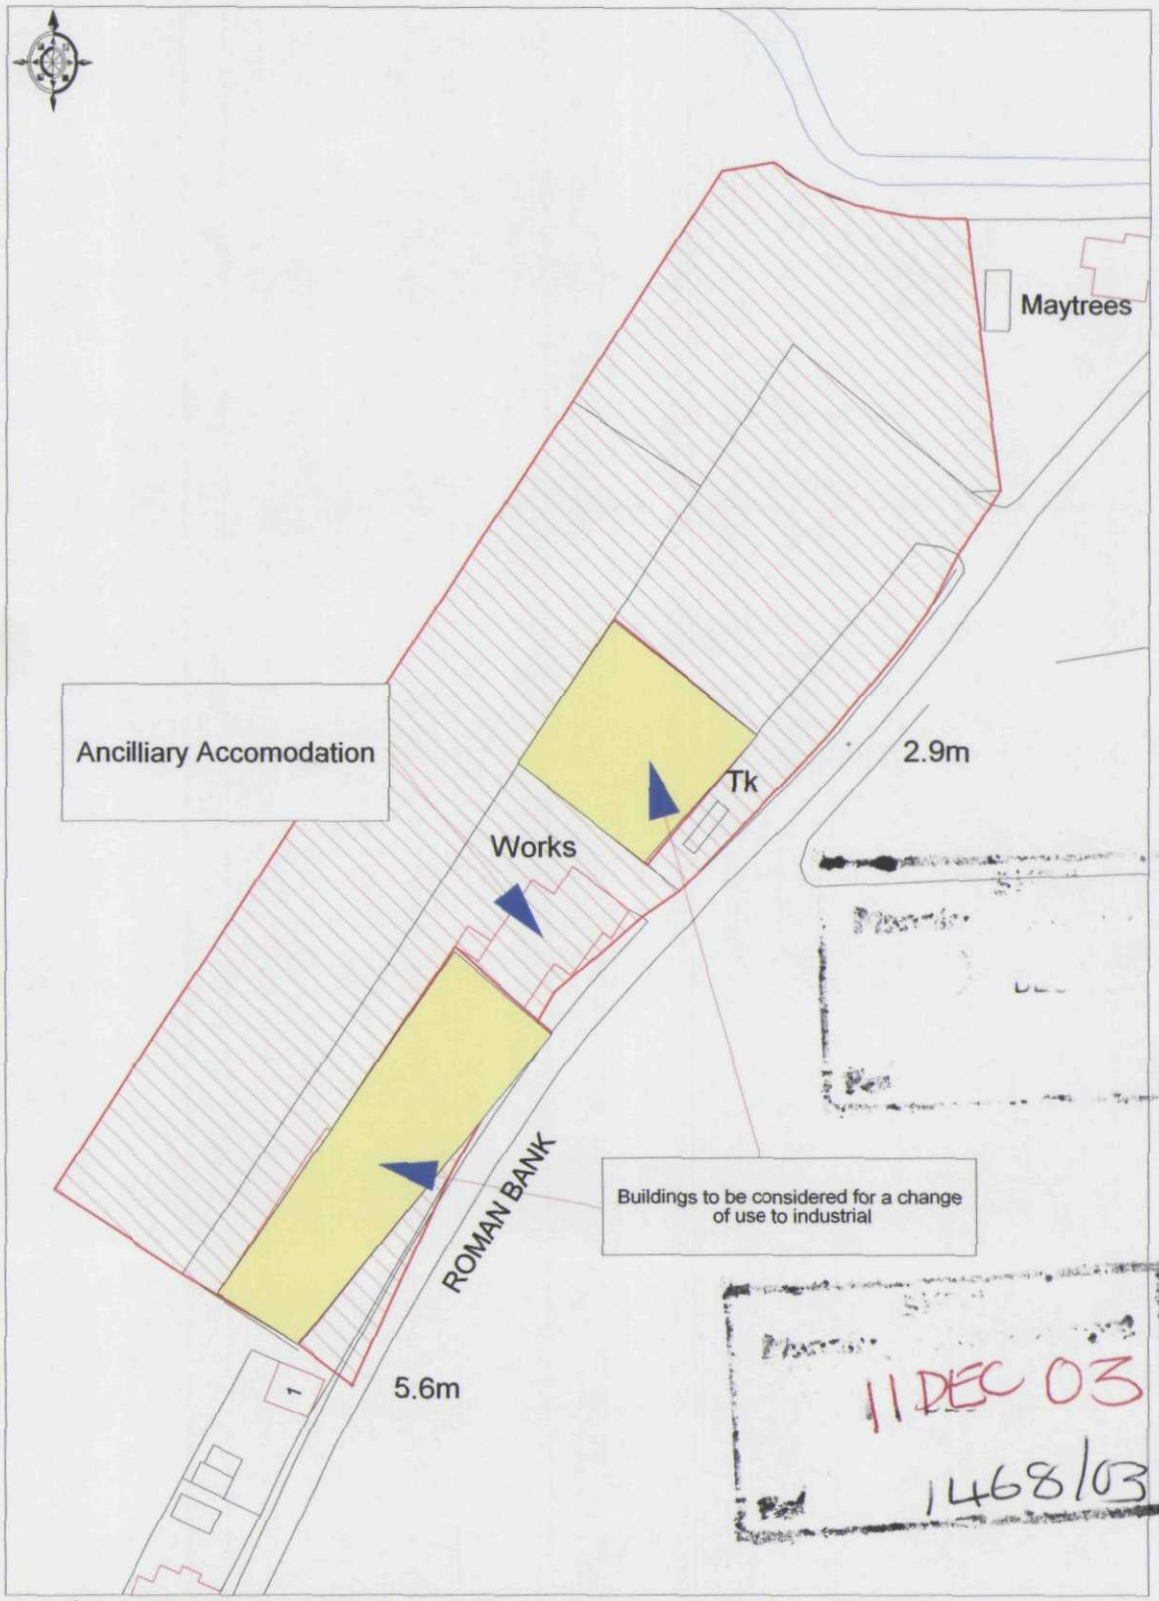

© Crown copyright 2003. All rights reserved. Licence Number 100020449. Survey Scale - 1:2500 Plotted Scale - 1:1214

Ordnance Survey

3

Dwelling

7

1:500 Block Plan

DETERMINED PLAN