

SOUTH EAST ELEVATION

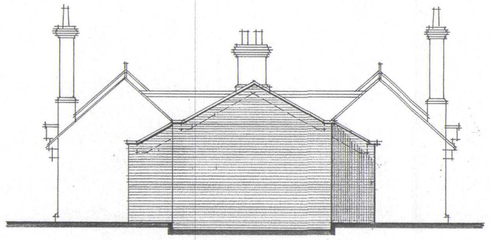

SOUTH WEST ELEVATION



NORTH WEST ELEVATION

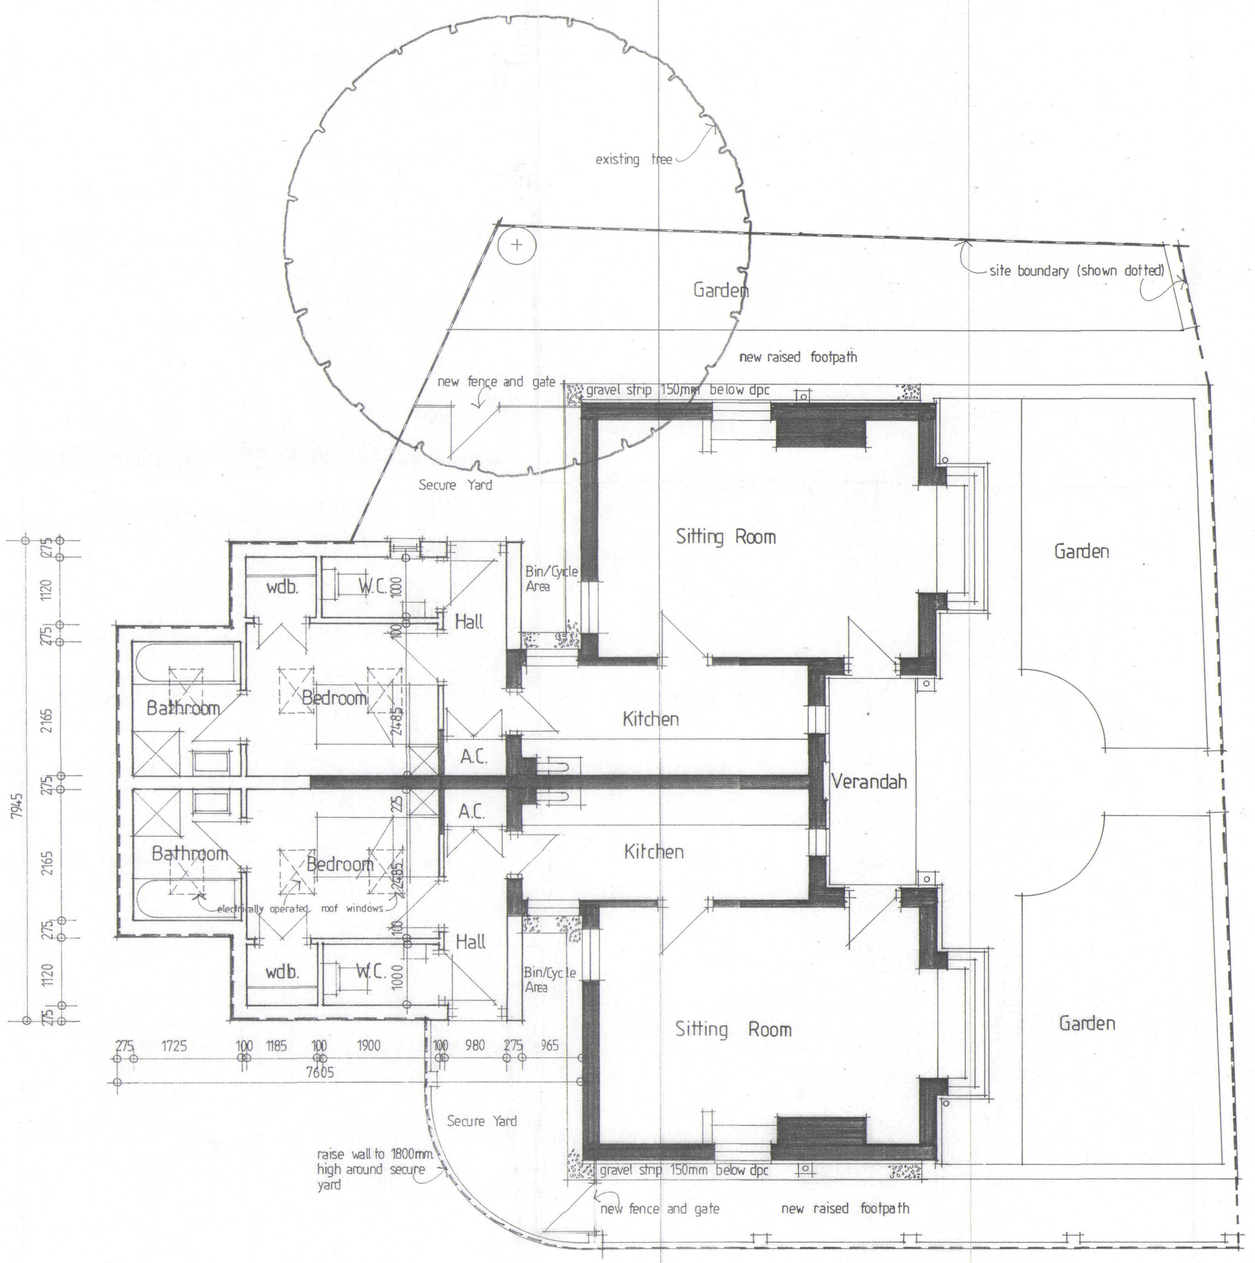

FLOOR LAYOUT AND SITE PLAN



LOCATION PLAN 1:1250

SHDC
PLANNING & DEVELOPMENT
15 DEC 2003
Ref. 1502/03

TREVOR A CLAY R.I.B.A.
CHARTERED ARCHITECT
14 OLD FENDIKE ROAD
WESTON HILLS
SPALDING
LINCOLNSHIRE PE12 6DD

Project:

PROPOSED EXTENSIONS TO ALMSHOUSES AT LONG SUTTON FOR MR K MARKILLIE

Drawing:

PLANNING APPLICATION DRAWING

Date: 01 Sept 03	Proj No: 03/124/PA	
Scale: 1:50/100	Drg. No: 003	Rev: