




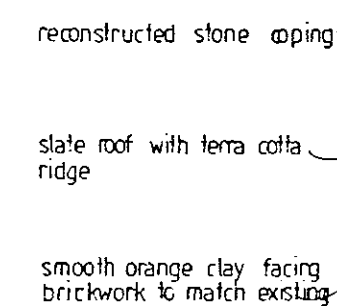


SOUTH EAST ELEVATION

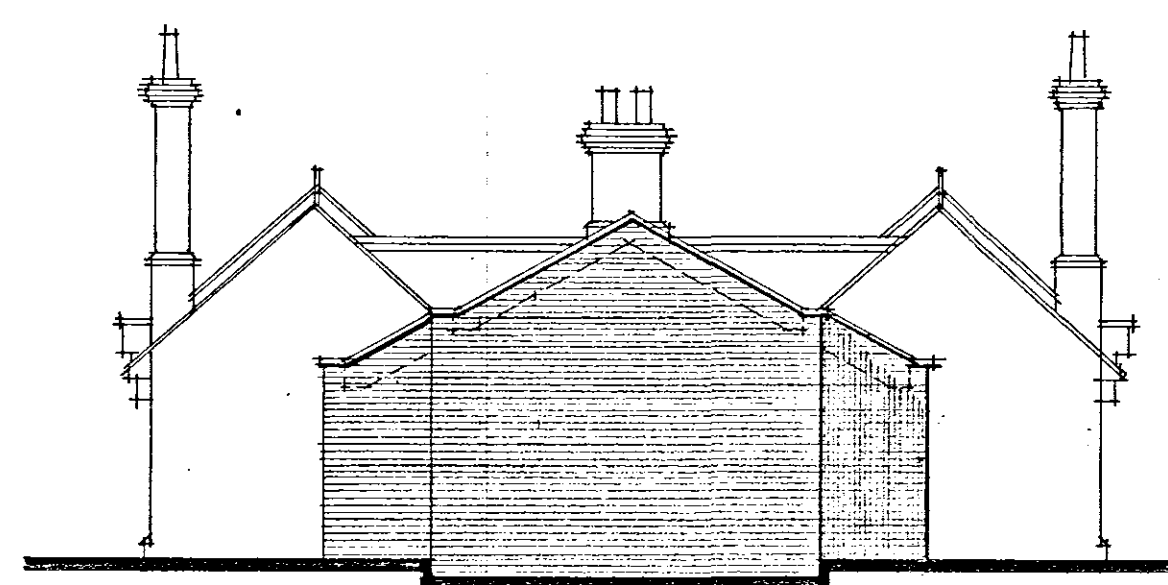


SOUTH WEST ELEVATION

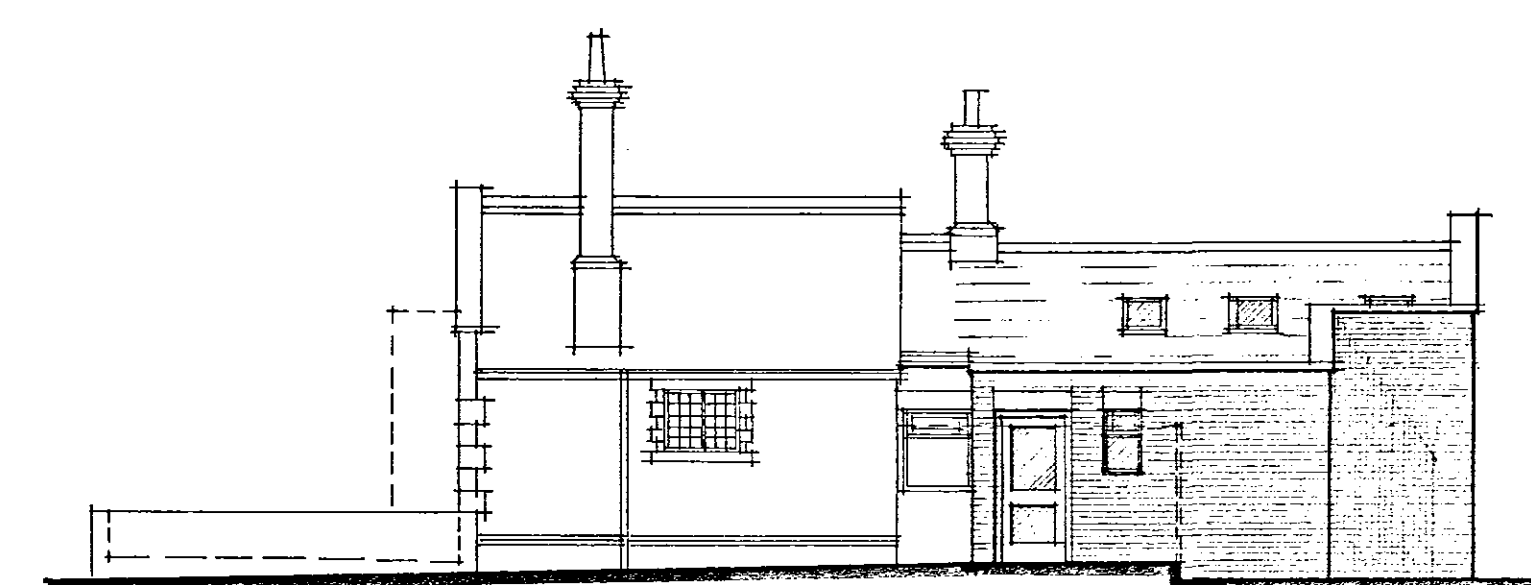


NORTH	WEST	ELEVATION
-------	------	-----------

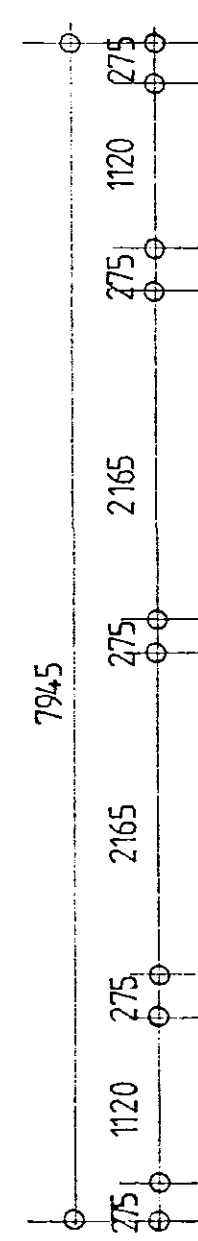

FLOOR LAYOUT AND SITE PLAN

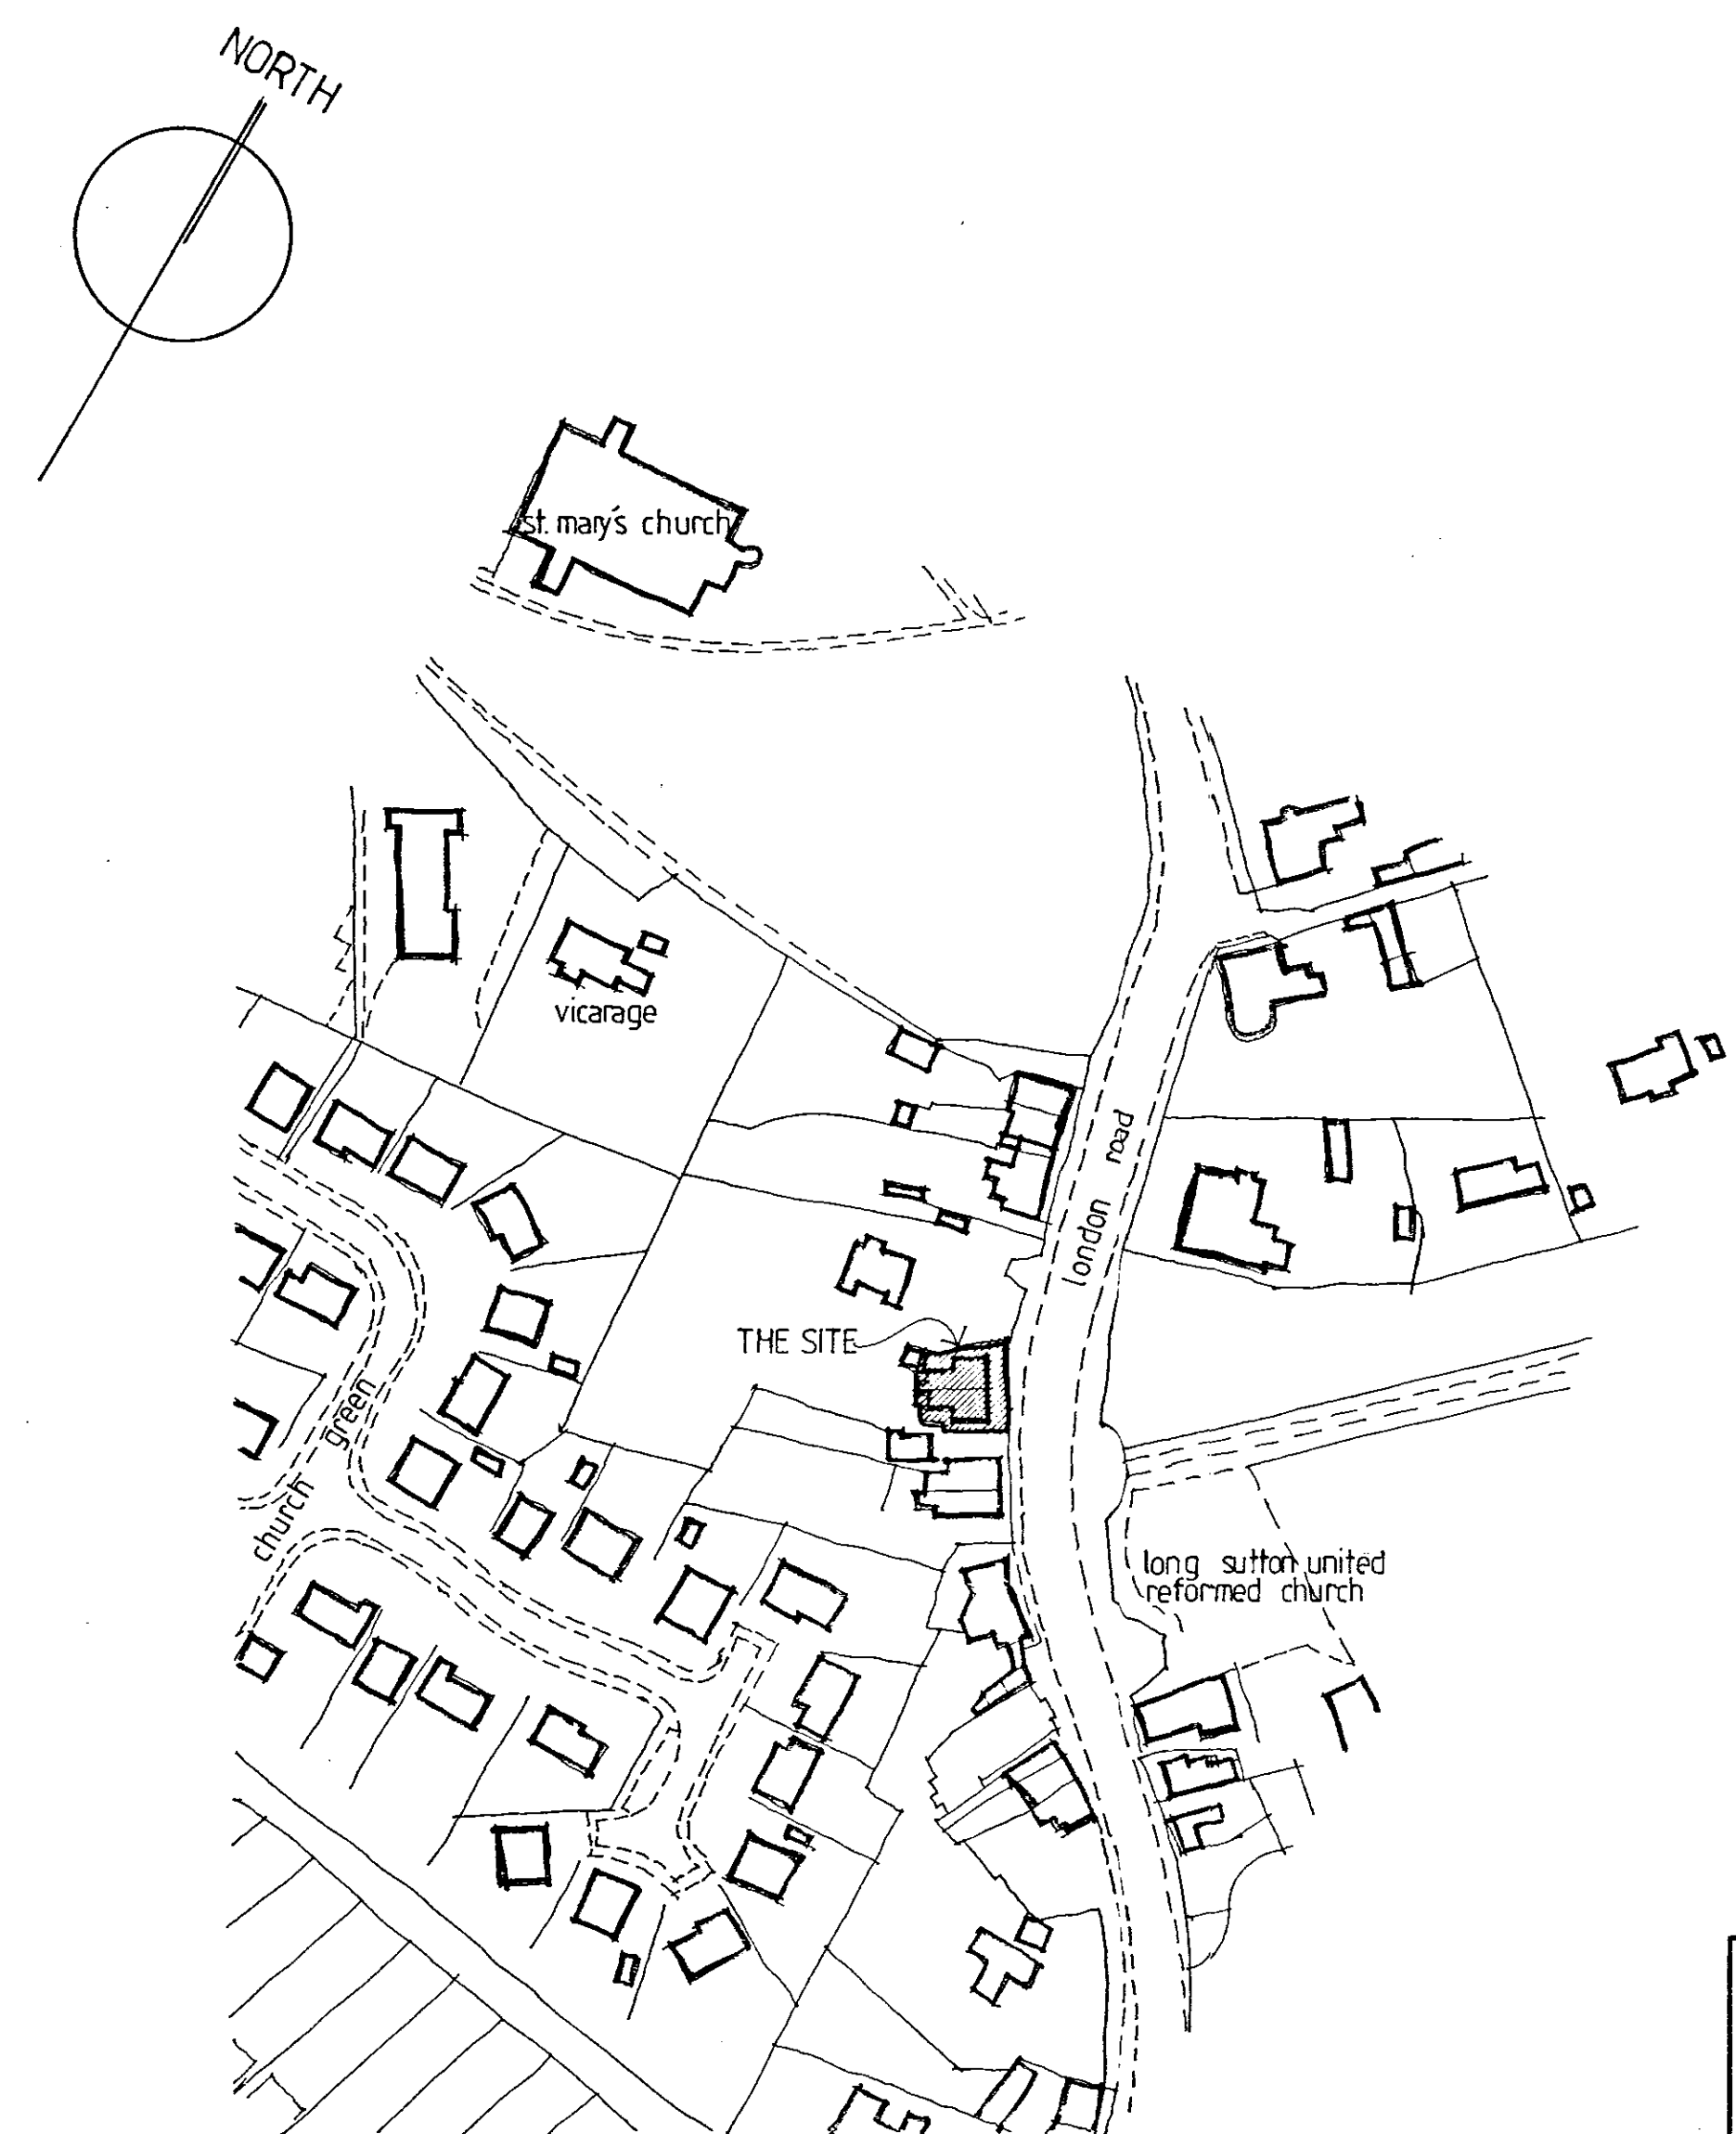

LOCATION PLAN 1:1250

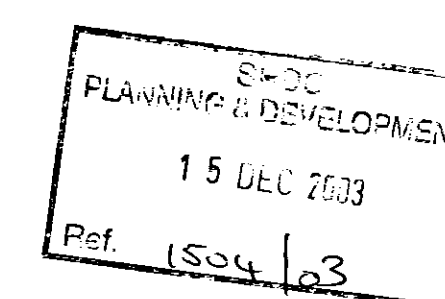

**TREVOR A CLAY R.I.B.A.
CHARTERED ARCHITECT**

14 OLD FENDIKE ROAD
WESTON HILLS
SPALDING
LINCOLNSHIRE PE12 6DD

Project:

PROPOSED EXTENSIONS TO ALMSHOUSES
AT LONG SUTTON FOR MR K MARKILLIE

Drawing:

PLANNING APPLICATION DRAWING

Date: 01 Sept 03

Proj No: 03/124/PA

Drq. No: 003	Re
--------------	----