DRAWING 11/TWB

SITE : 46 MARKET PLACE. LONG SUTTON


PROJECT: EXTENSION TO TURPINS

CLIENT : MR S PORT
46 MARKET PLACE
LONG SUTTON
SPALDING
LINCOLNSHIRE


DRAWN BY MR M.G. DANIELS

DATE: 04/SEPT/2003 | SCALE 1:50

AREA COVERED : PROPOSED ELEVATIONS
COURTYARD VIEW A
SIDE ELEVATION

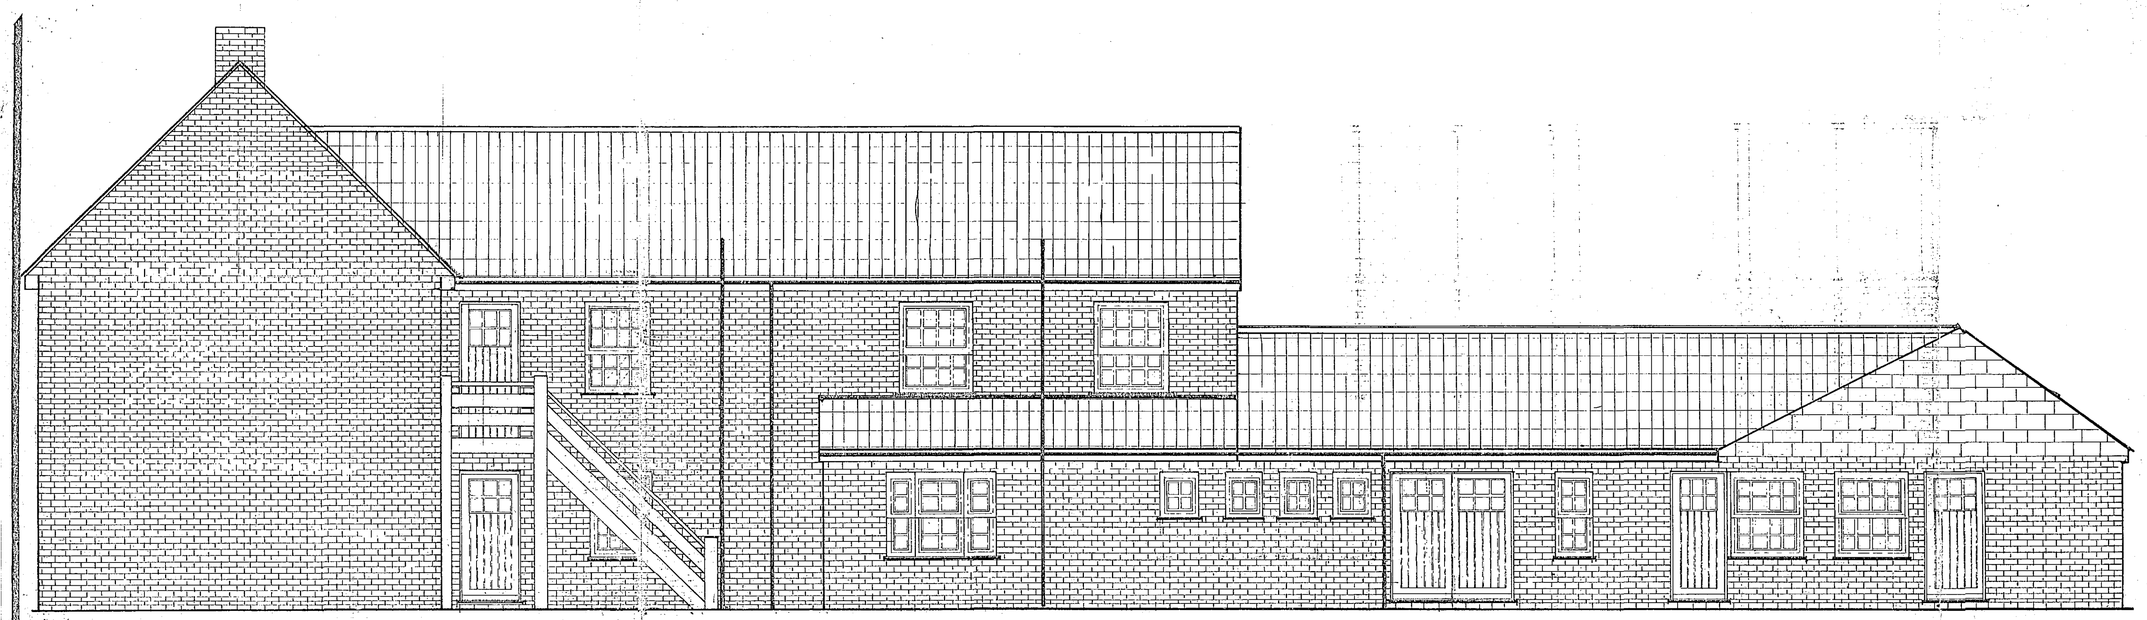

PROPOSED COURTYARD VIEW A (SOUTH)

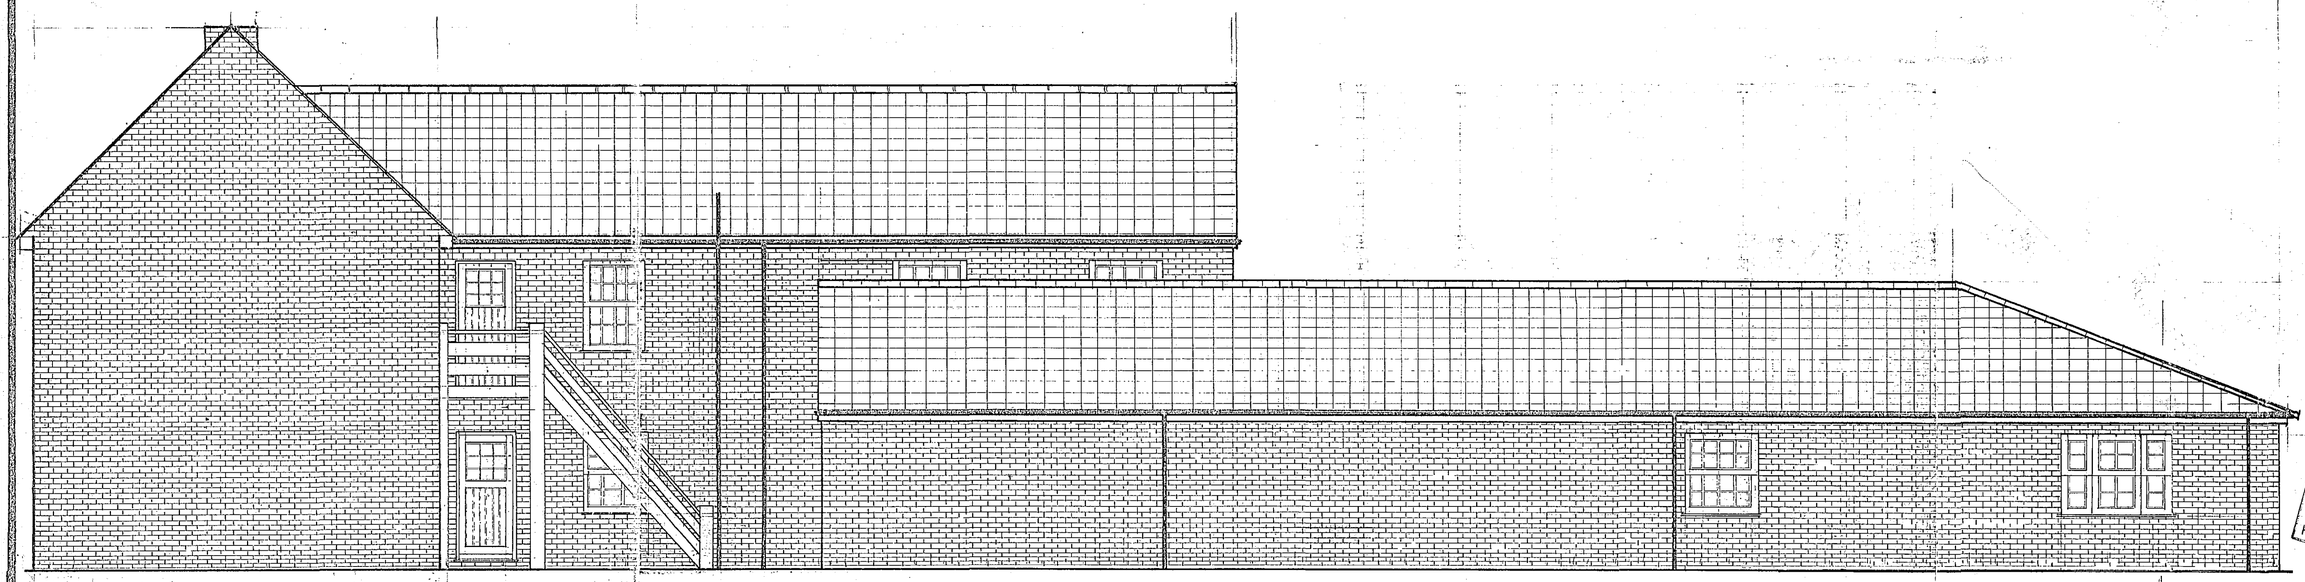

PROPOSED SIDE ELEVATION (SOUTH)

SHDC
PLANNING & DEVELOPMENT
15 DEC 2003
Ref. 1520/03

Planning & Development
30 SEP 2003
Ref 1192/03

MR M.G DANIELS ARCHITECTURAL SERVICES
THE OLD GRANARY
BULL LANE
LONG SUTTON
SPALDING
LINCS PE12 9HA

TELEPHONE 07796 858 546
E-MAIL Matthew.Daniels3@BTOPENWORLD.COM