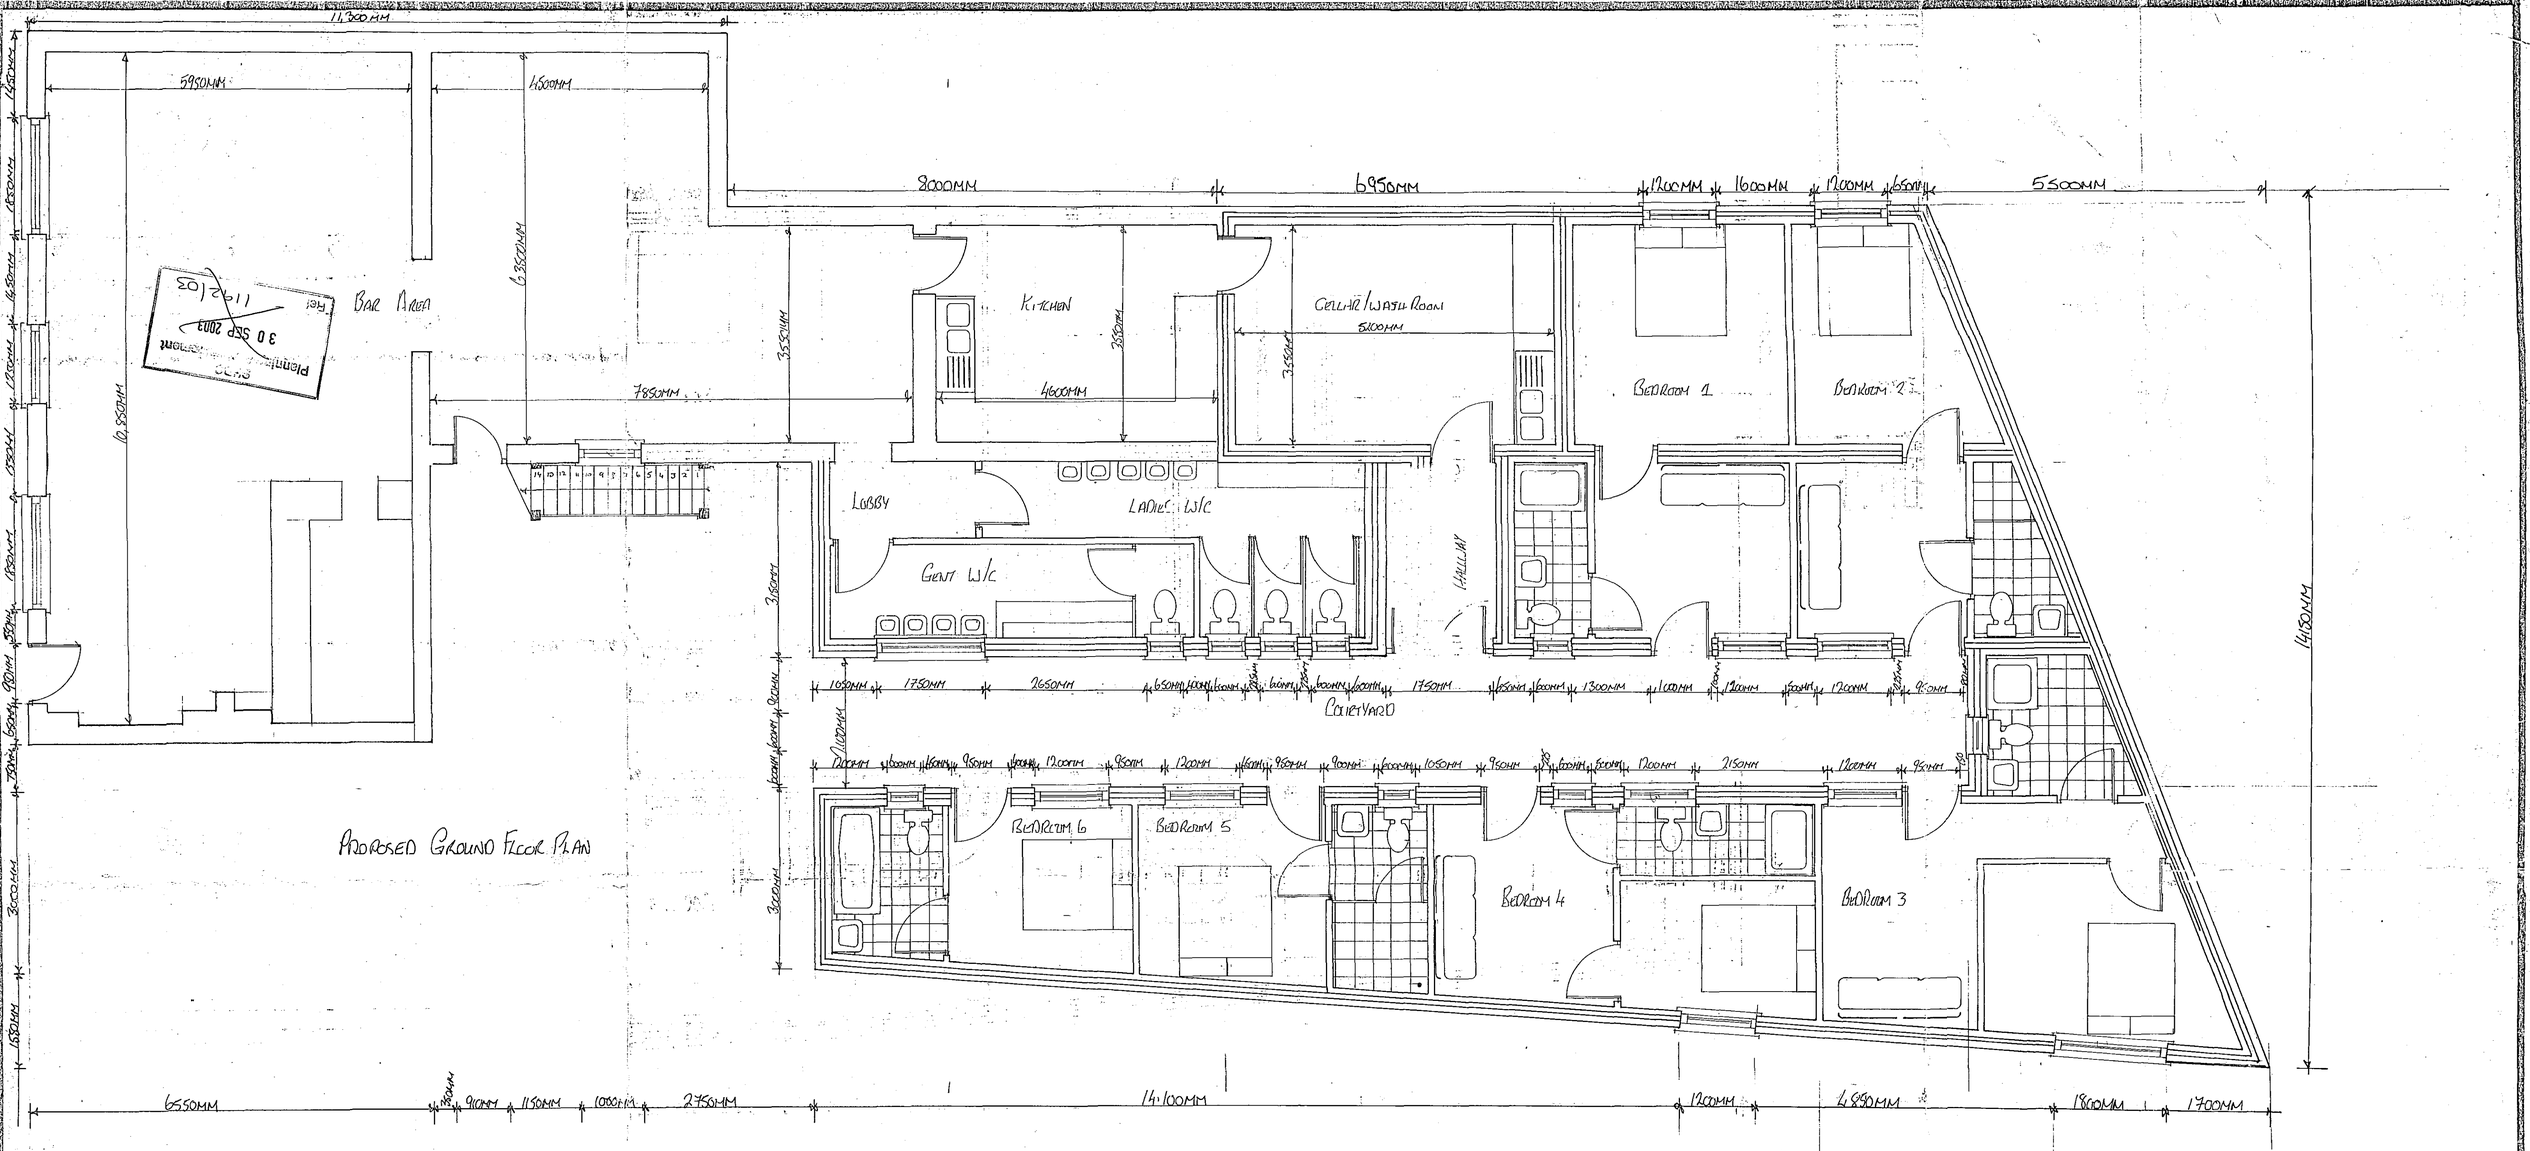


PROPOSED GROUND FLOOR PLAN

SHDC
PLANNING & DEVELOPMENT
15 DEC 2003
Ref. 1532/03

DRAWING Nº	LS/TWB
SITE :	46 MARKET PLACE
PROJECT :	EXTENSION TO TURPINS WINE BAR
CLIENT :	MR S PORT
	TURPINS WINE BAR
	46 MARKET PLACE
	LONG SUTTON
	SPALDING
	LINCS

NOTES:

DRAWN BY	MATTHEW GARY DANIELS
DATE : 22/SEPT/2003	SCALE 1:50
AREA PLANNED	PROPOSED GROUND FLOOR PLAN

REV'S		BY

MG DANIELS ARCHITECTURAL SERVICES
THE OLD GRANARY
BULL LANE
LONG SUTTON
SPALDING
LINCOLNSHIRE PE12 9HA
TELEPHONE MOBILE : 07796858546
EMAIL: MATTHEW.DANIELS3@BTOPENWORLD.COM