
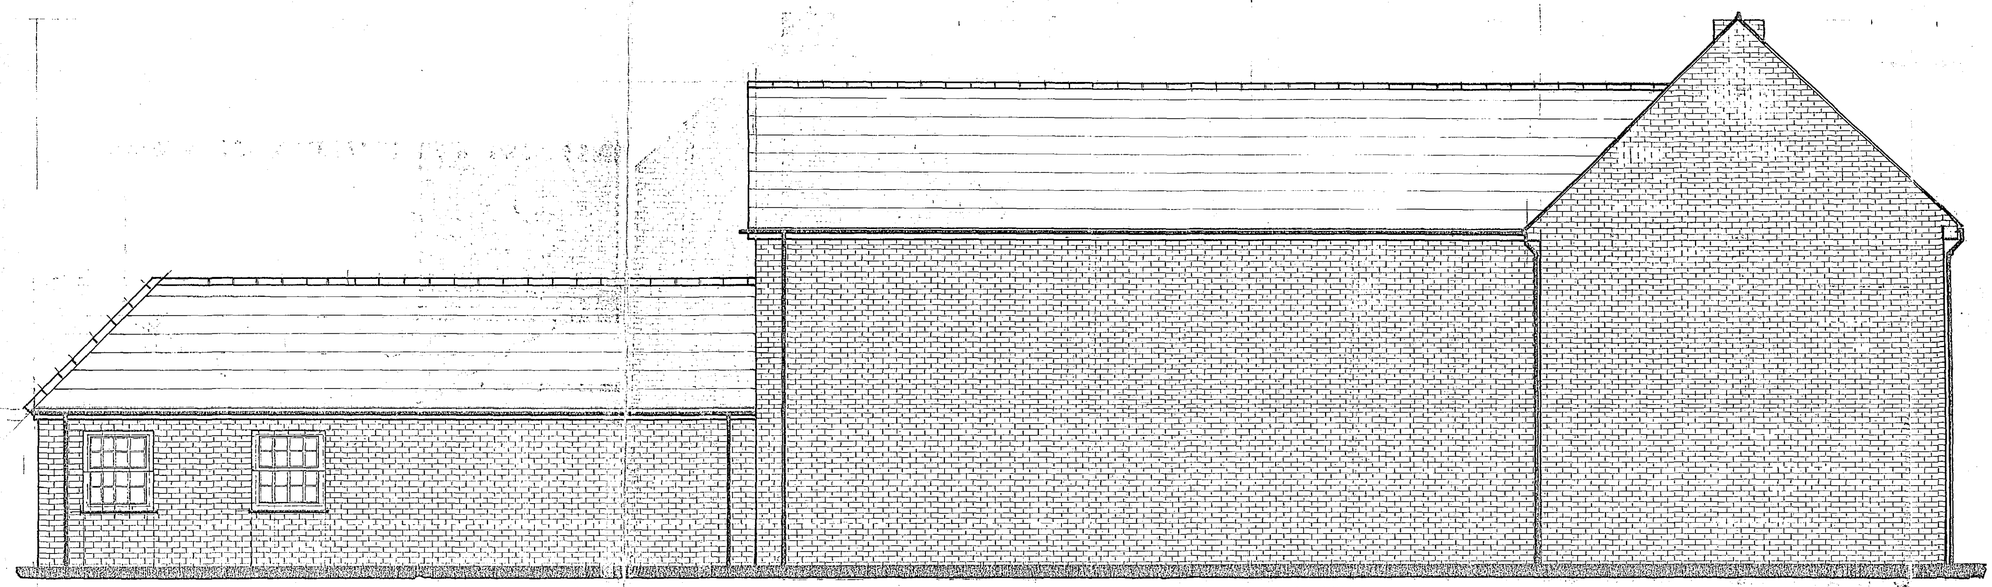



PROPOSED NORTH ELEVATION

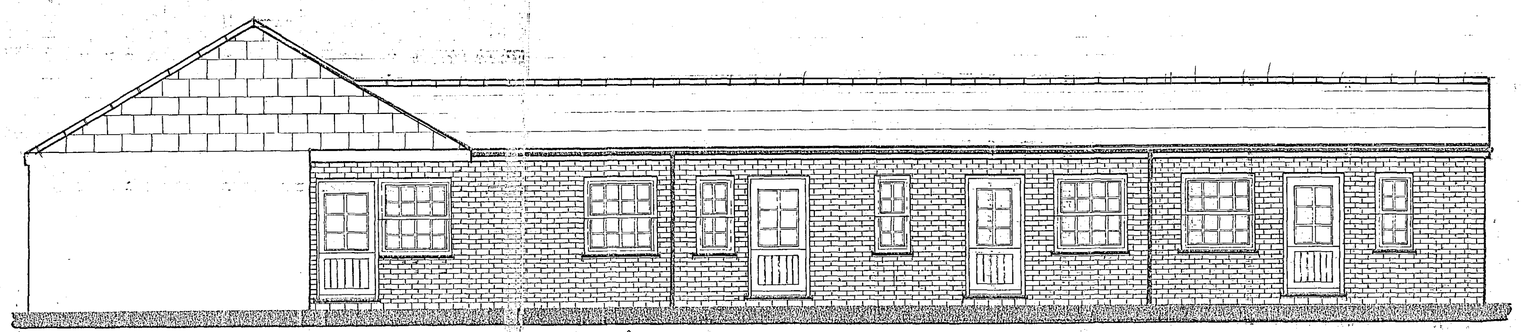

PROPOSED NORTH (COURT YARD VIEW) ELEVATION

DRAWING NO	L2/TWB
SITE :	46 MARKET PLACE
PROJECT :	EXTENSION TO TURPINS
CLIENT :	MR S PORT TURPINS WINE BAR 46 MARKET PLACE LONG SUTTON SPALDING LINC'S
NOTES	

DRAWN BY	MATTHEW DANIELS	
DATE	19/SEPT/03	SCALE 1:50
AREA COVERED	PROPOSED ELEVATIONS	
REVS		BY

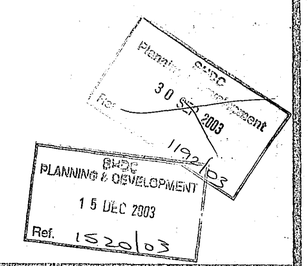

MG DANIELS ARCHITECTURAL SERVICES
THE OLD GRANARY
BULL LANE
LONG SUTTON
SPALDING
LINCOLNSHIRE PE12 9HA
TELEPHONE MOBILE : 07986 858546