

DRAWING N°	L6/TWB
SITE :	46 MARKET PLACE
PROJECT :	EXTENSION TURANS
CLIENT :	MR S PORTISS TURPINS WINE BAR 46 MARKET PLACE LONG SUTTON SPALDING LINC'S
NOTES	


SOUTH ELEVATION (EXISTING)

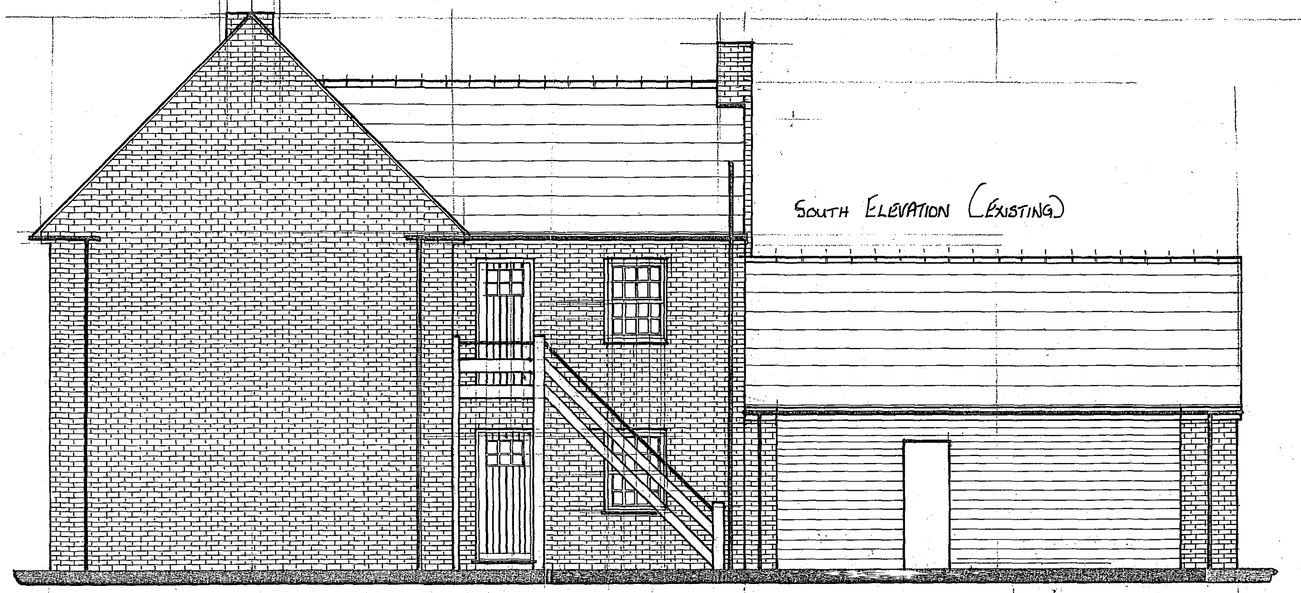

EXISTING WEST ELEVATION

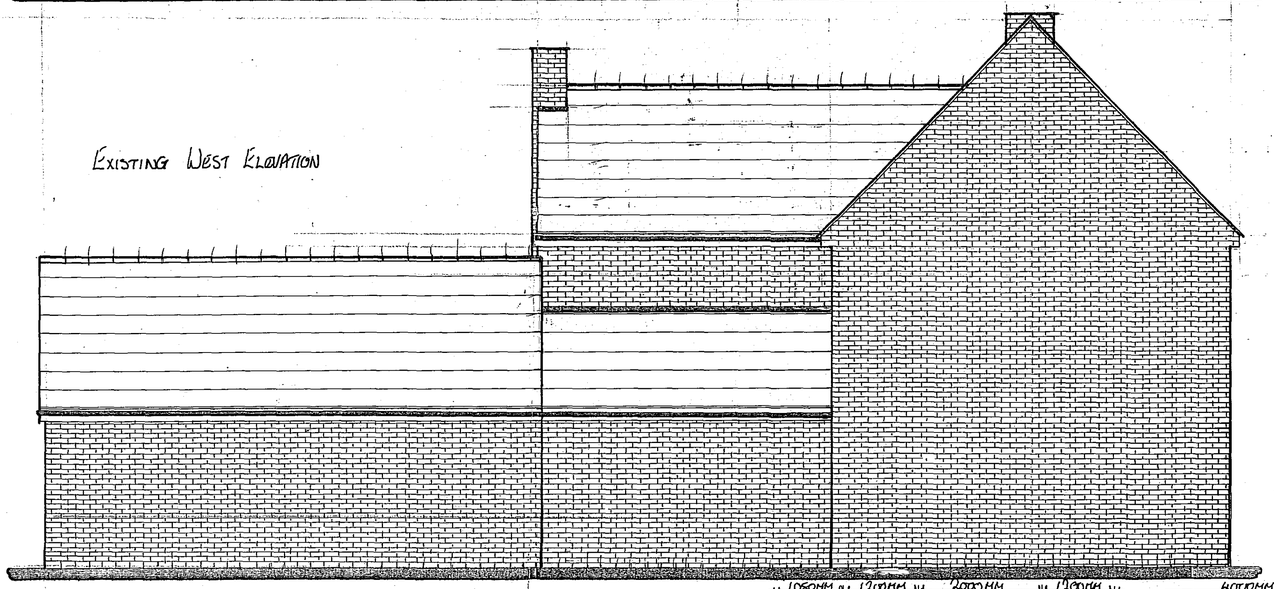


PROPOSED EXTENSION

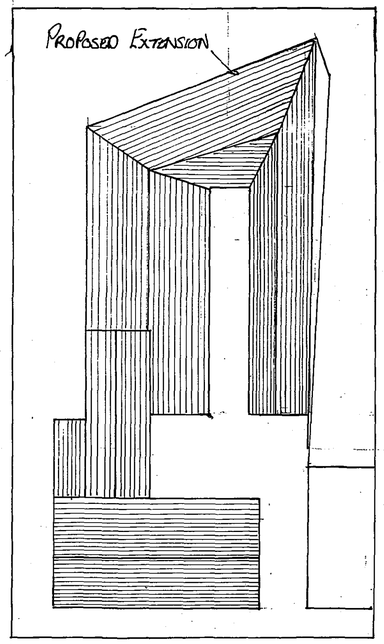

SITE PLAN

PROPOSED 1st FLOOR PLAN

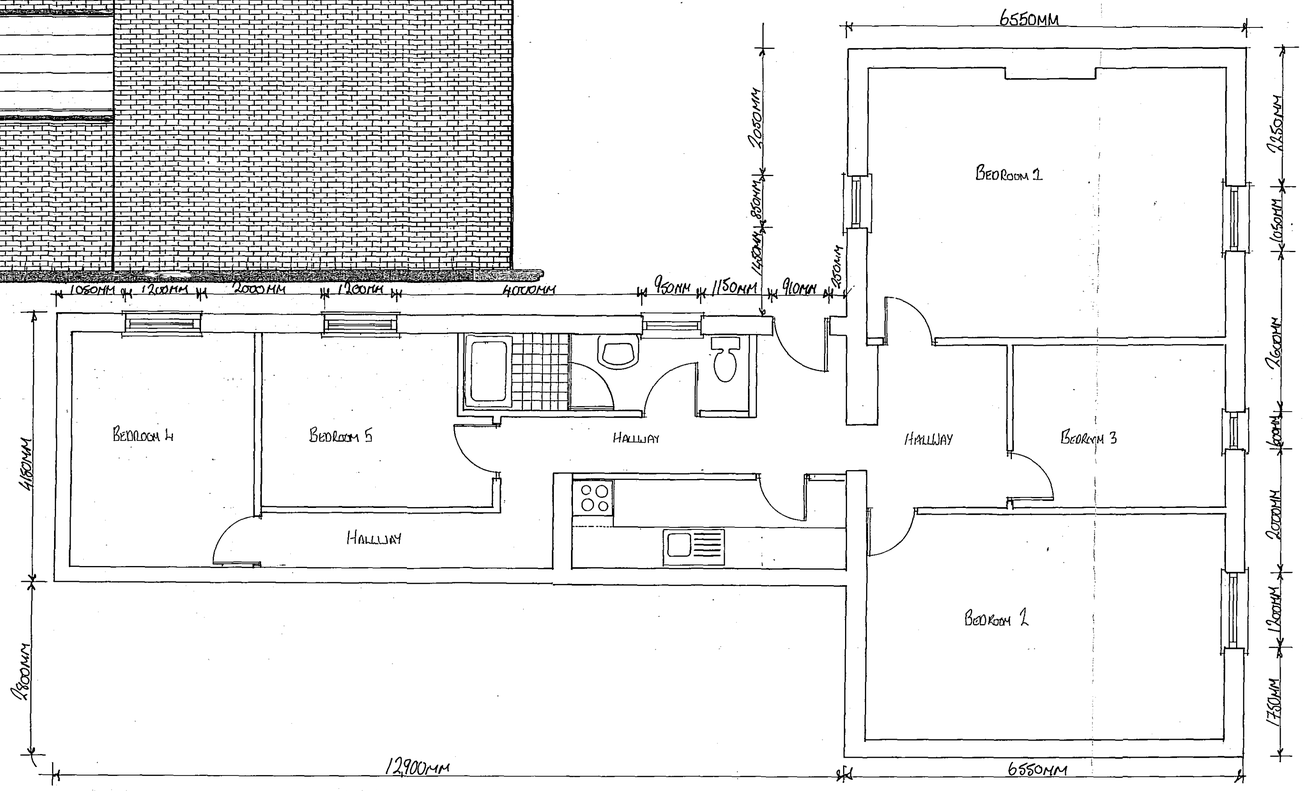

DRAWN BY MATTHEW GARY DANIELS

DATE : 23/SEPT/03 | SCALE 1:50 - 1:200

AREA COVERED: EXISTING ELEVATIONS NORTH – SOUTH; PROPOSED 1st FLOOR PLAN; SITE PLAN

REVS		BY

SHDC
PLANNING & DEVELOPMENT
15 DEC 2003
Ref. 1520/03

MG DANIELS ARCHITECTURAL SERVICES
THE OLD GRANARY
BULL LANE
LONG SUTTON
SPALDING
LINCOLNSHIRE PE12 9HA
TELEPHONE : MOBILE 07796858546
EMAIL : Matthew.Daniels3@btopenworld