



PROPOSED EAST ELEVATION



EXISTING EAST ELEVATION

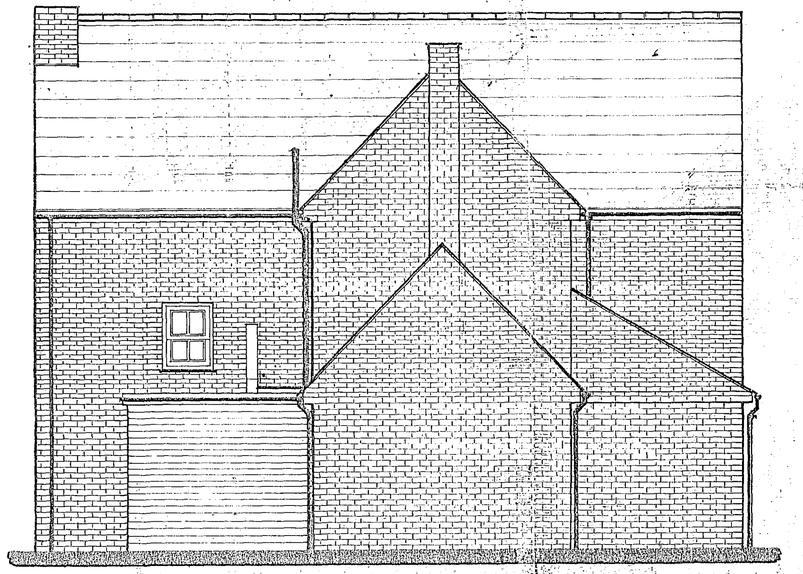

EXISTING WEST ELEVATION

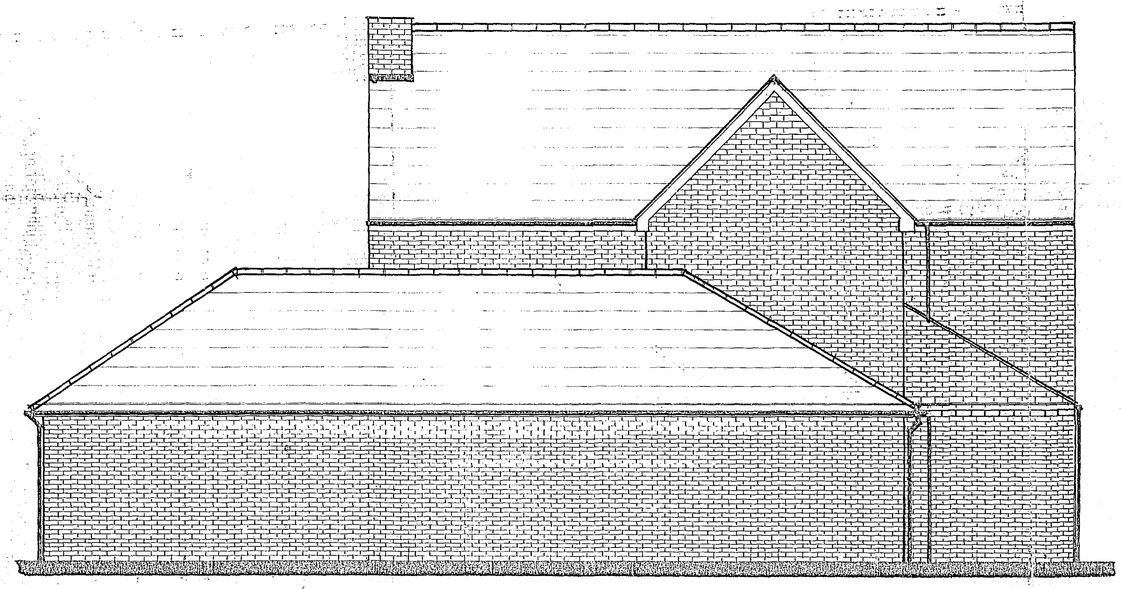

PROPOSED WEST ELEVATION

DRAWING N° L3/TWB

SITE : 46 MARKET PLACE / LONG SUTTON

PROJECT : EXTENSION TO TURPINS WINE BAR

CLIENT : MR S PART

TURPINS WINE BAR
46 MARKET PLACE
LONG SUTTON
SPALDING
LINCS

NOTES

DRAWN BY MATTHEW GARY DANIELS

DATE : 22 SEPT 2003 | SCALE : 1:50

AREA PLANNED : ELEVATIONS EXISTING & PROPOSED

REV		BY

SOUTH HOLLAND DC
PLANNING & DEVELOPMENT
15 DEC 2003
Ref. 1520 03

Planning & Development
30 SEP 2003
Ref 1192/03

MG DANIELS ARCHITECTURAL SERVICES
THE OLD GRAMMARY
BULL LANE
LONG SUTTON
SPALDING
LINCOLNSHIRE PE12 9HA
TELEPHONE : MOBILE 07796 858 516
EMAIL : Matthew.Daniels3@BTopenworld.com