

Existing Ground Floor Plan

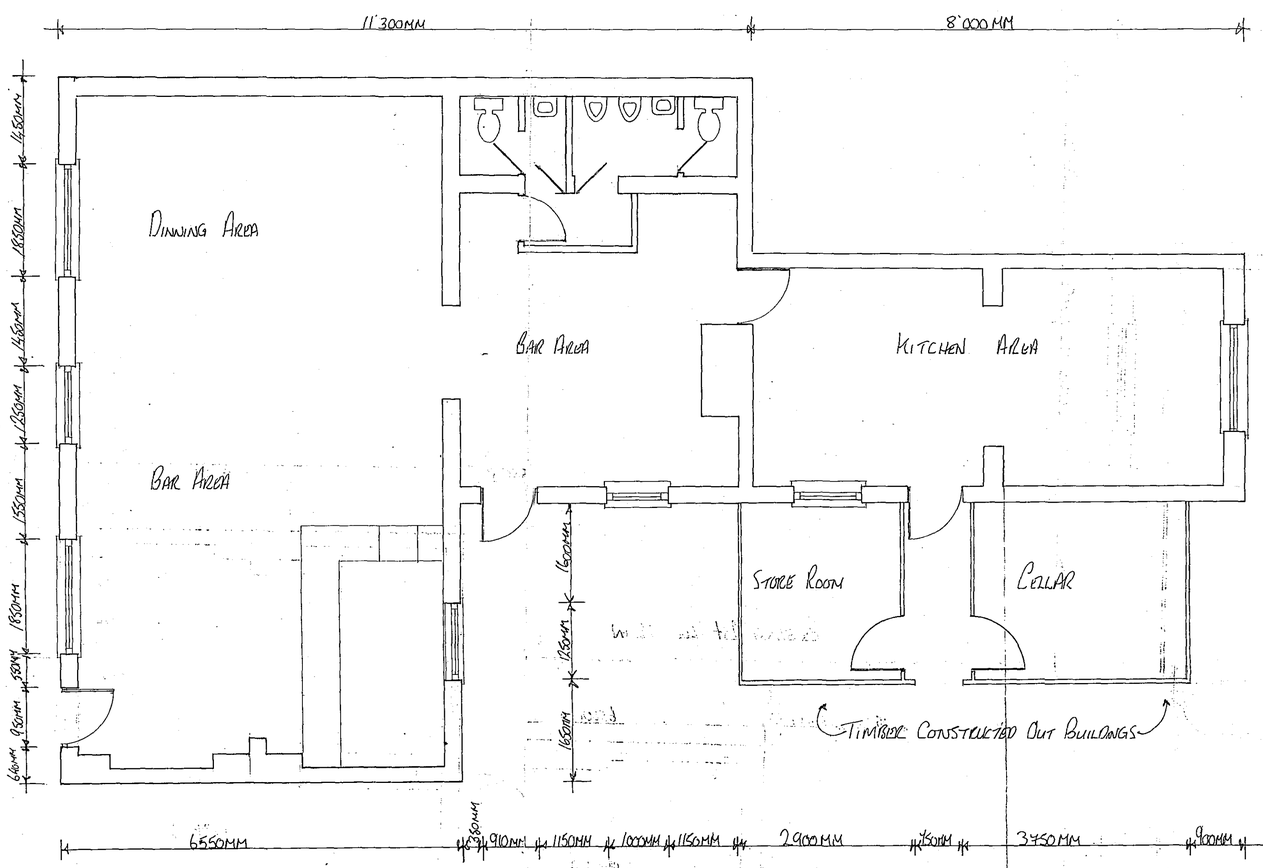

Existing 1st Floor Plan

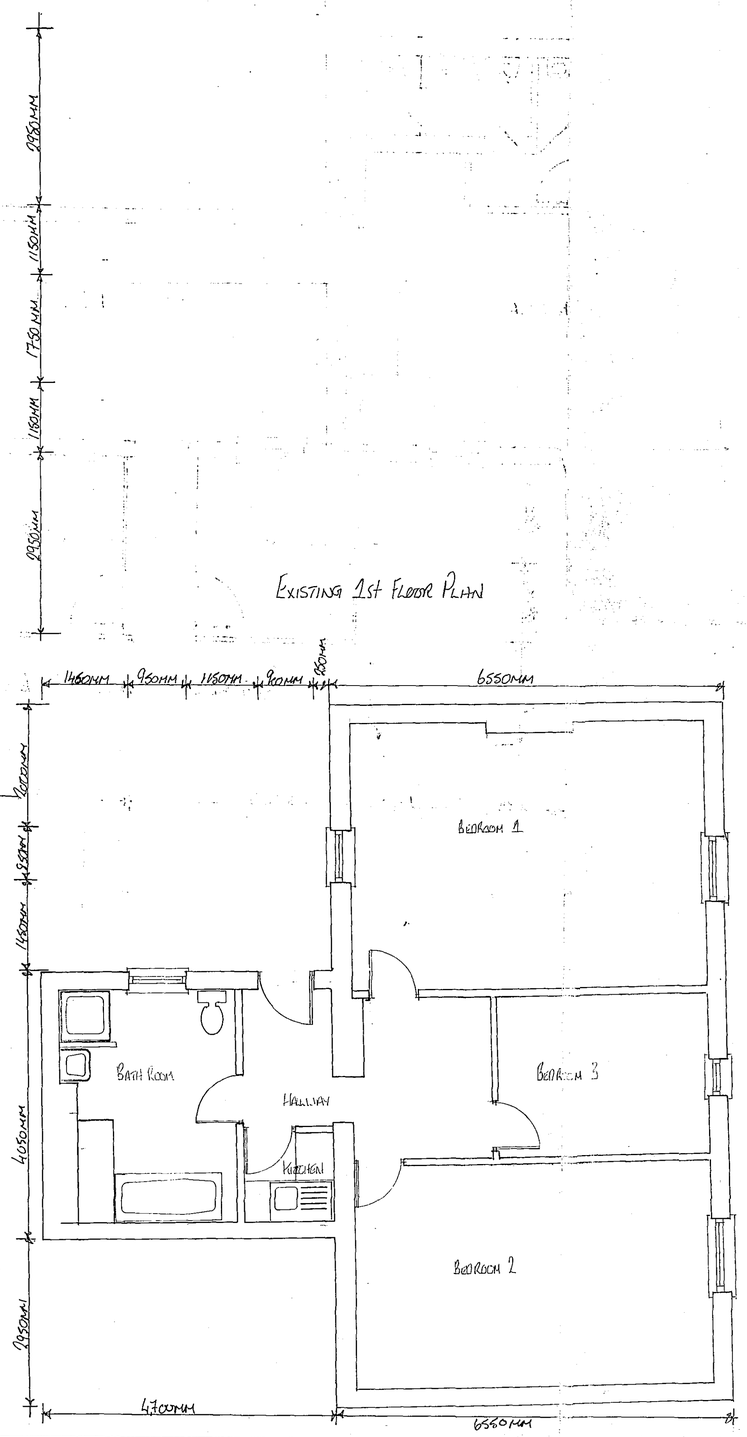

DRAWING L4/TWR

SITE : 46 MARKET PLACE

PROJECT : EXTENSION TO TURPINS

CLIENT : MR S PORT
TURPINS WINE BAR
46 MARKET PLACE
LONG SUTTON
SPALDING
LINC'S

NOTES

DRAWN BY : MATTHEW GARY DANIELS

DATE 11/SEPT/2003 | SCALE 1:50

AREA PLANNING : EXISTING FLOOR PLANS

REV'S		BY

SHDC
PLANNING & DEVELOPMENT
15 DEC 2003
Ref. 1520/03

Planning
28 SEP 2003
Rec
1192/03

MG DANIELS ARCHITECTURAL SERVICES
THE OLD GARNARY
BULL LANE
LONG SUTTON
SPALDING
LINCOLNSHIRE PE12 9HA
TELEPHONE: MOBILE 07796 858 540
EMAIL: Matthew.Daniels3@BTOPENWORLD.COM