



LANDSCAING REMOVAL PLAN
SCALE 1:100

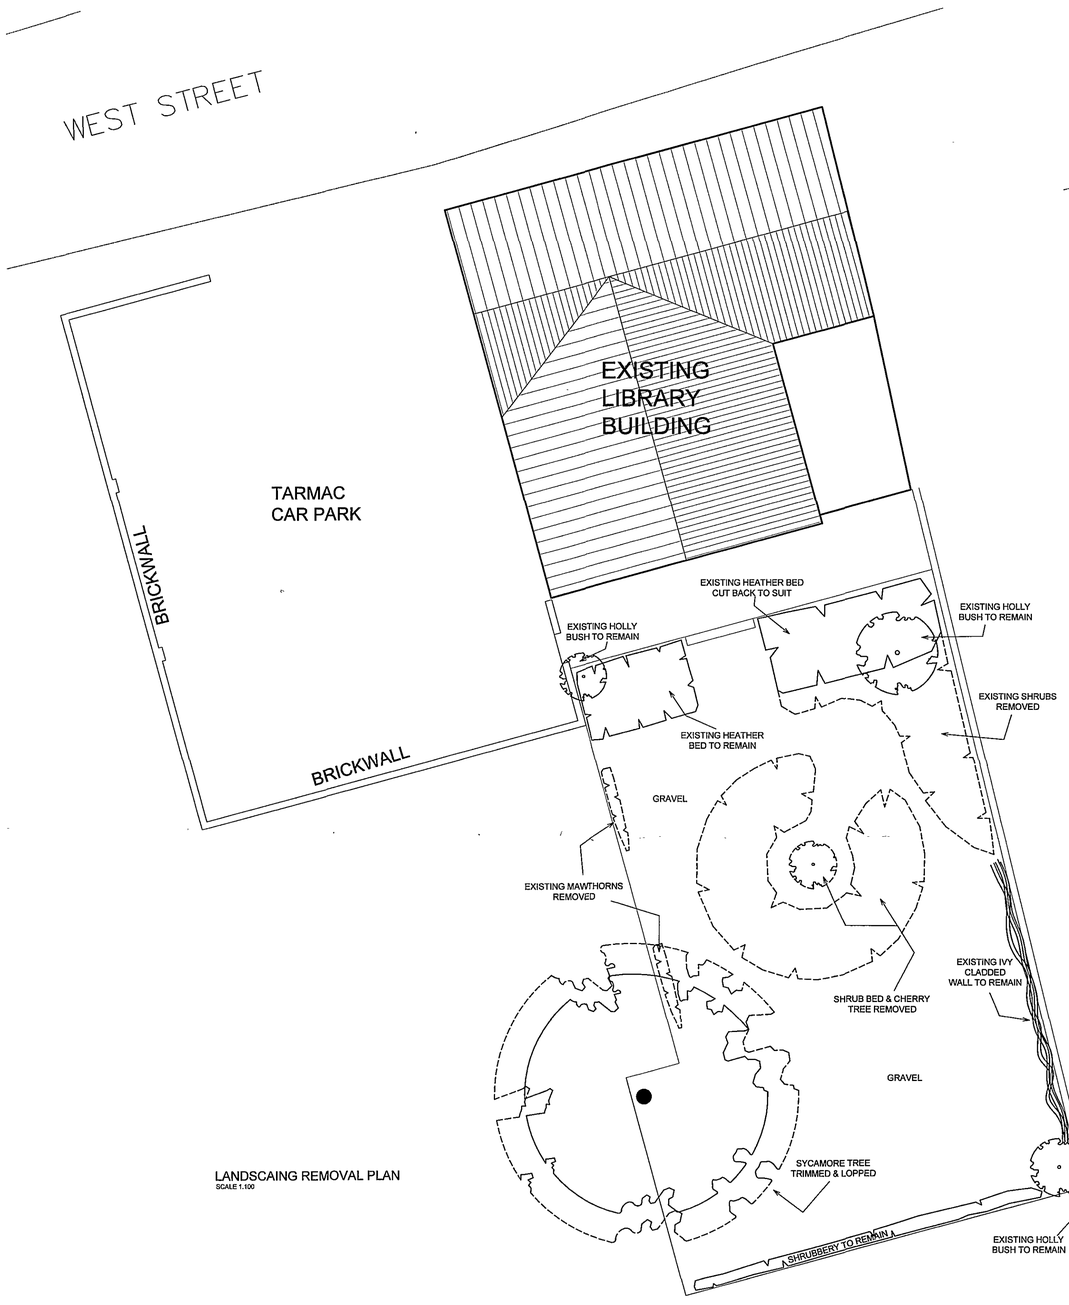

PROPOSED LANDSCAPING PLAN
SCALE 1:100

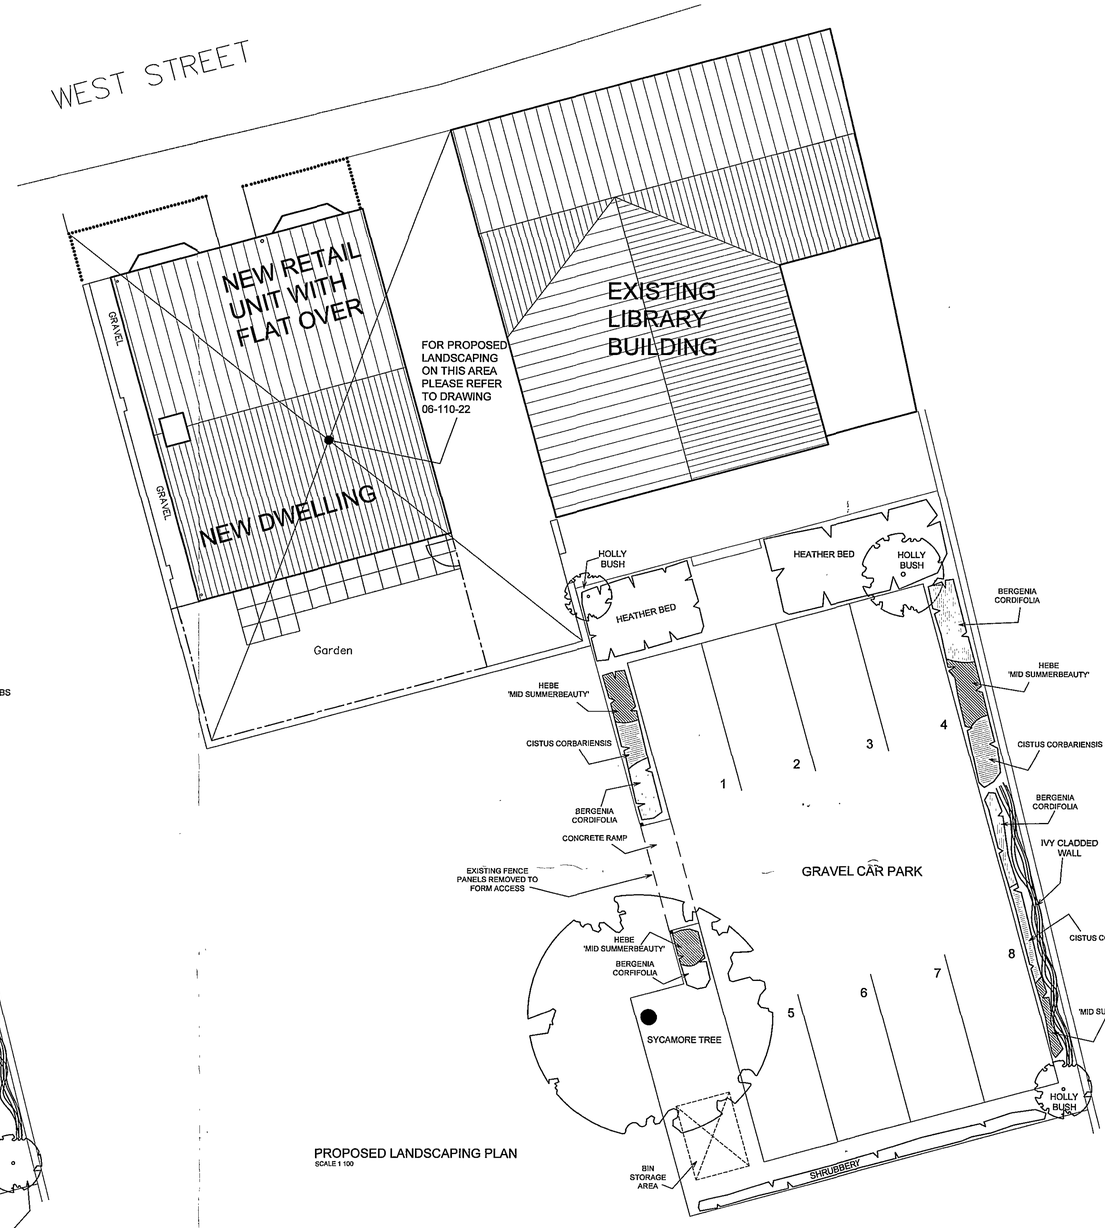

DETERMINED PLAN

SHDC
Planning & Develop...
08 JAN 2008
Ref: 1531/07

Revisions

Preliminary | For Construction

David Trundley Design Services
Chartered Institute of Architectural Technologists
Salgate Barn, Islington Road, Tilney All Saints, King's Lynn, Norfolk. PE34 4RY
Tel: 01553 617700 Fax: 01553 617874 Email: enquiries@dtrundleydesign.co.uk

Project Title.
LIBRARY
LONG SUTTON
LINCS

PROPOSED REDEVELOPMENT OF EXISTING LIBRARY AND EXTERNAL AREAS.

Drawing Title:
LANDSCAPING REMOVAL PLAN & PROPOSED LANDSCAPING PLAN

Scale:	Date:	Drawn:
1:100 @ A1	JAN 2008	TN

Drawing Number.
06-110-27

Copyright:
This drawing must not be re-issued, loaned or copied without the consent of David Trundley Design Services Limited. Do not scale this drawing, use only figured or grid dimensions. All dimensions to be checked by contractor on site prior to start of works. Any discrepancies are to be notified