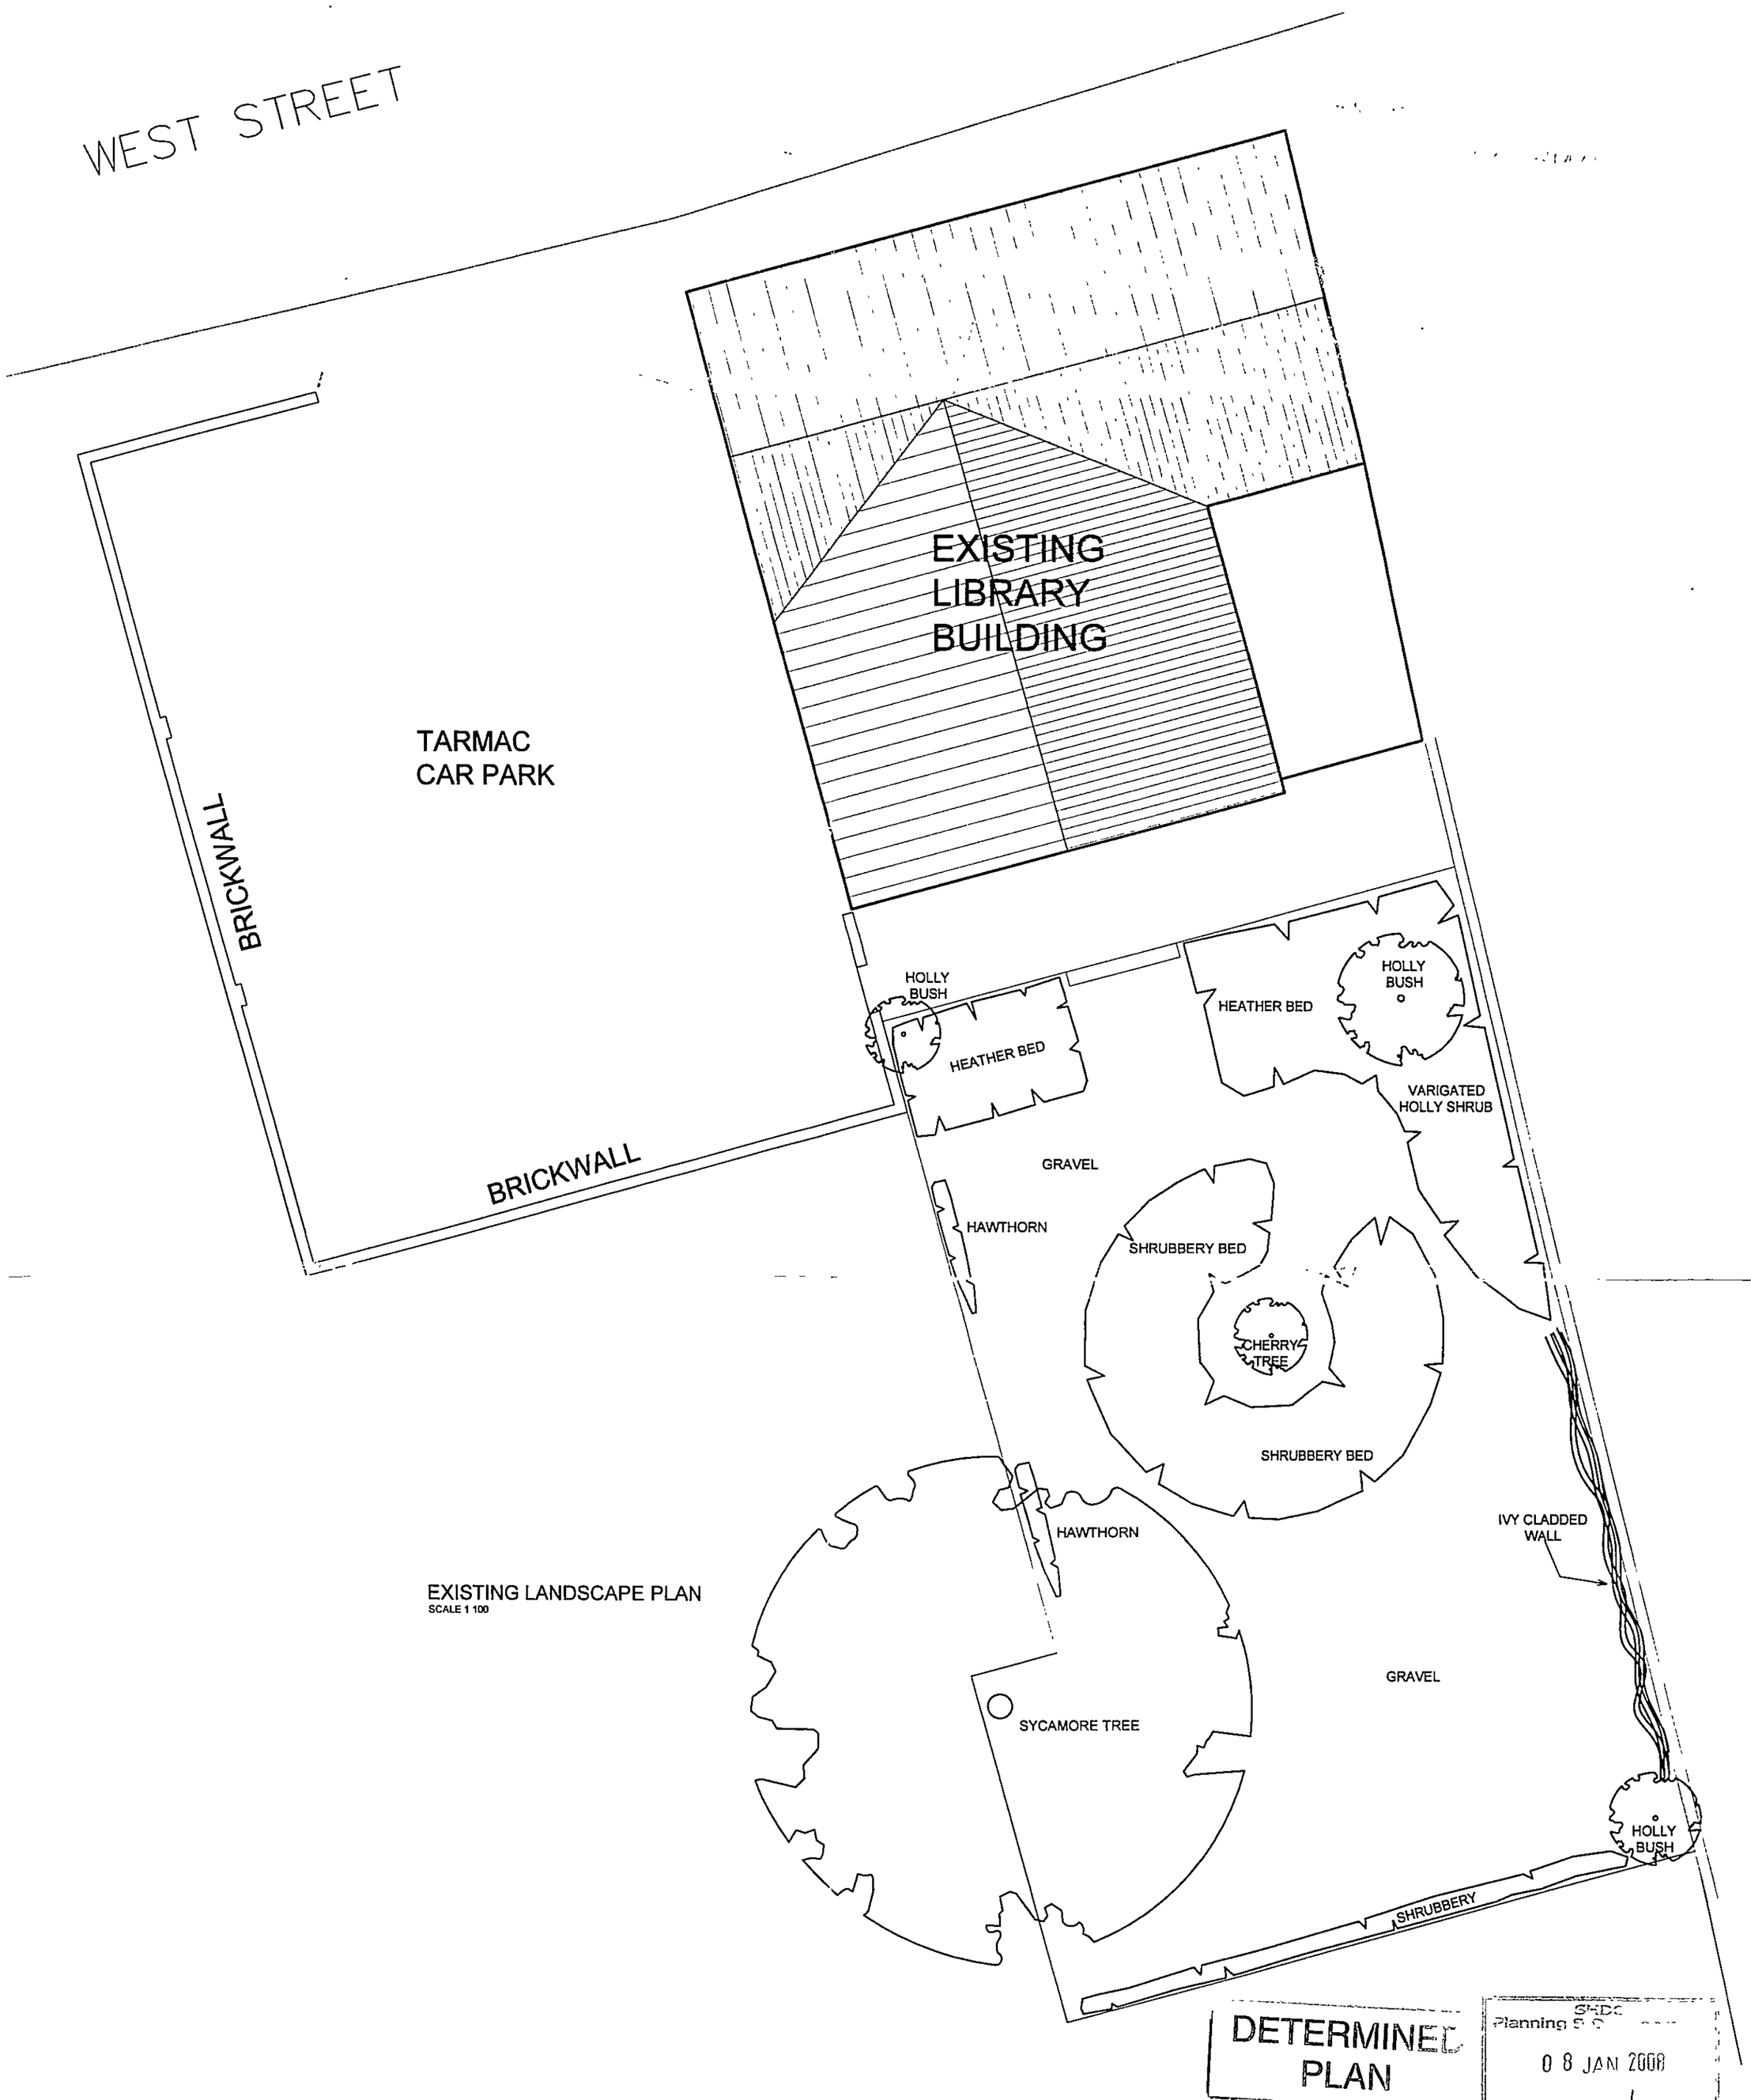


EXISTING LANDSCAPE PLAN
SCALE 1 100

DETERMINED PLAN

SHDC
Planning
0 8 JAN 2008
Ref: 1531/07

N

Revisions

Preliminary | For Construction

David Trundley
Design Services

Chartered Institute of Architectural Technologists

Salgate Barn, Islington Road, Tilney All Saints, King's Lynn, Norfolk. PE34 4RY
Tel: 01553 617700 Fax: 01553 617874 Email: enquiries@dtrundleydesign.co.uk

Project Title
LIBRARY
LONG SUTTON
LINCS

PROPOSED REDEVELOPMENT OF EXISTING
LIBRARY AND EXTERNAL AREAS.

Drawing Title
EXISTING LANDSCAPING PLAN

Scale: 1.100 @ A2 | Date: JAN 2008 | Drawn: TN

Drawing Number:
06-110-23

Copyright:
This drawing must not be re-issued, loaned or copied without the consent of David Trundley Design Services Limited Do not scale this drawing, use only figured or grid dimensions All dimensions to be checked by contractor on site prior to start of works Any discrepancies are to be notified