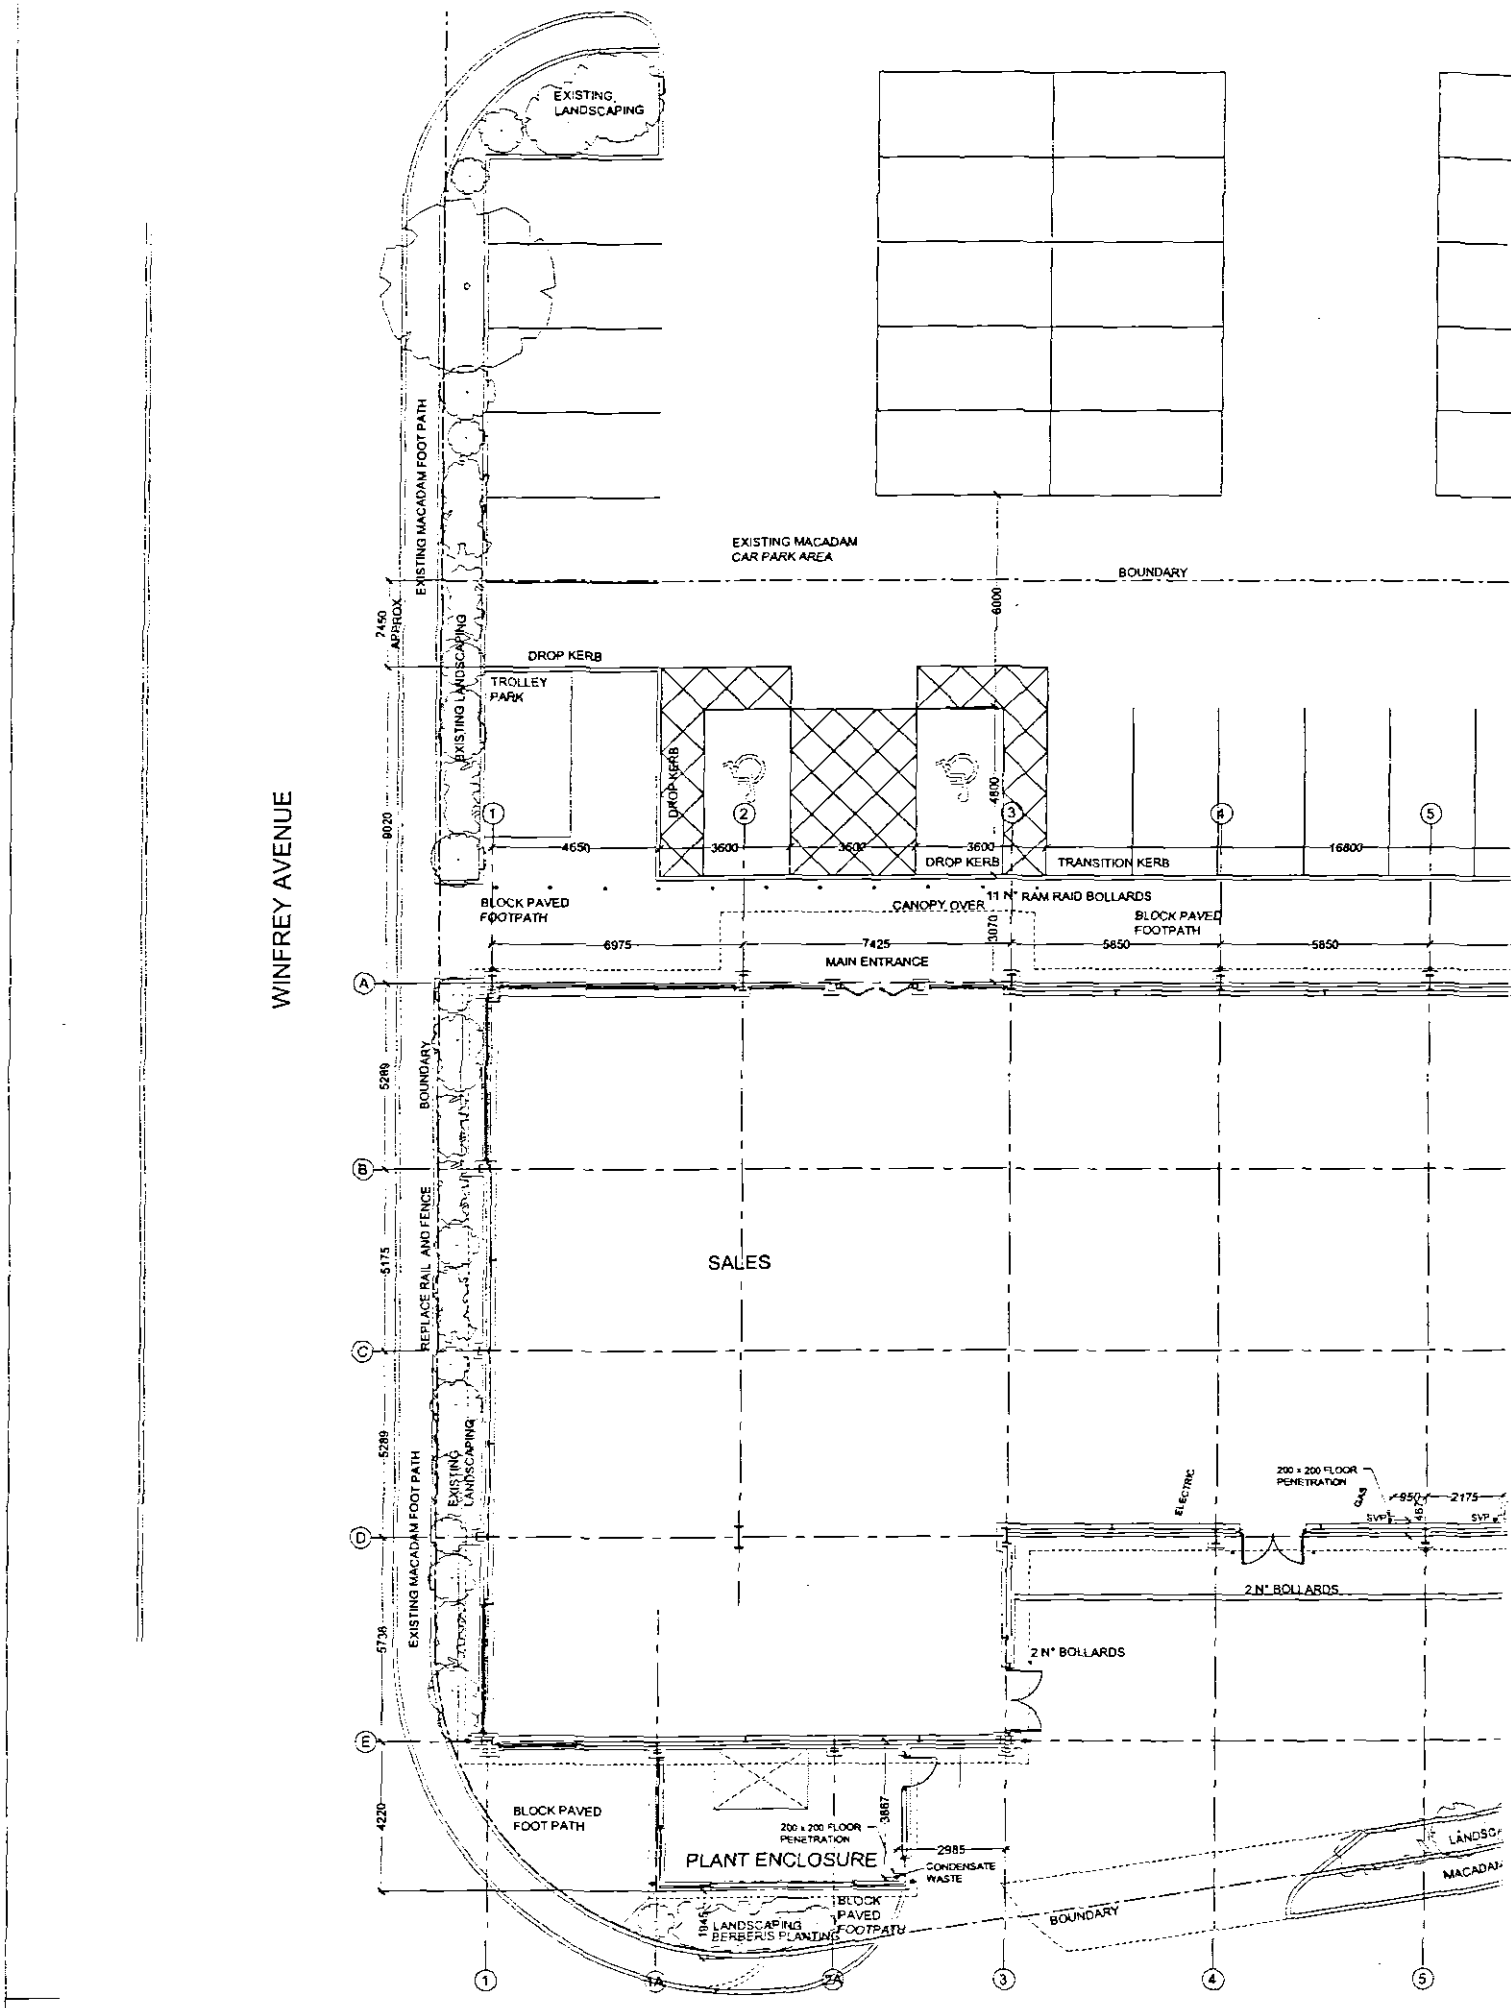

WINFREY AVENUE
EXISTING LANDSCAPING
EXISTING MACADAM FOOT PATH
EXISTING MACADAM CAR PARK AREA
BOUNDARY
7450 APPROX
6000
DROP KERB
TROLLEY PARK
EXISTING LANDSCAPING
DROP KERB
4800
9020
4650
3600
3600
3600
DROP KERB
TRANSITION KERB
16800
BLOCK PAVED FOOTPATH
CANOPY OVER
11 N° RAM RAID BOLLARDS
BLOCK PAVED FOOTPATH
6975
7425
3070
5850
5850
MAIN ENTRANCE
BOUNDARY
5289
REPLACE RAIL AND FENCE
5175
SALES
5289
EXISTING LANDSCAPING
EXISTING MACADAM FOOT PATH
5736
4220
ELECTRIC
200 x 200 FLOOR PENETRATION
950
2175
2 N° BOLLARDS
2 N° BOLLARDS
BLOCK PAVED FOOT PATH
200 x 200 FLOOR PENETRATION
3867
2985
PLANT ENCLOSURE
CONDENSATE WASTE
1945
LANDSCAPING BERBERIS PLANTING
BLOCK PAVED FOOTPATH
BOUNDARY
LANDSC
MACADA
1
1A
2A
3
4
5
A
B
C
D
E