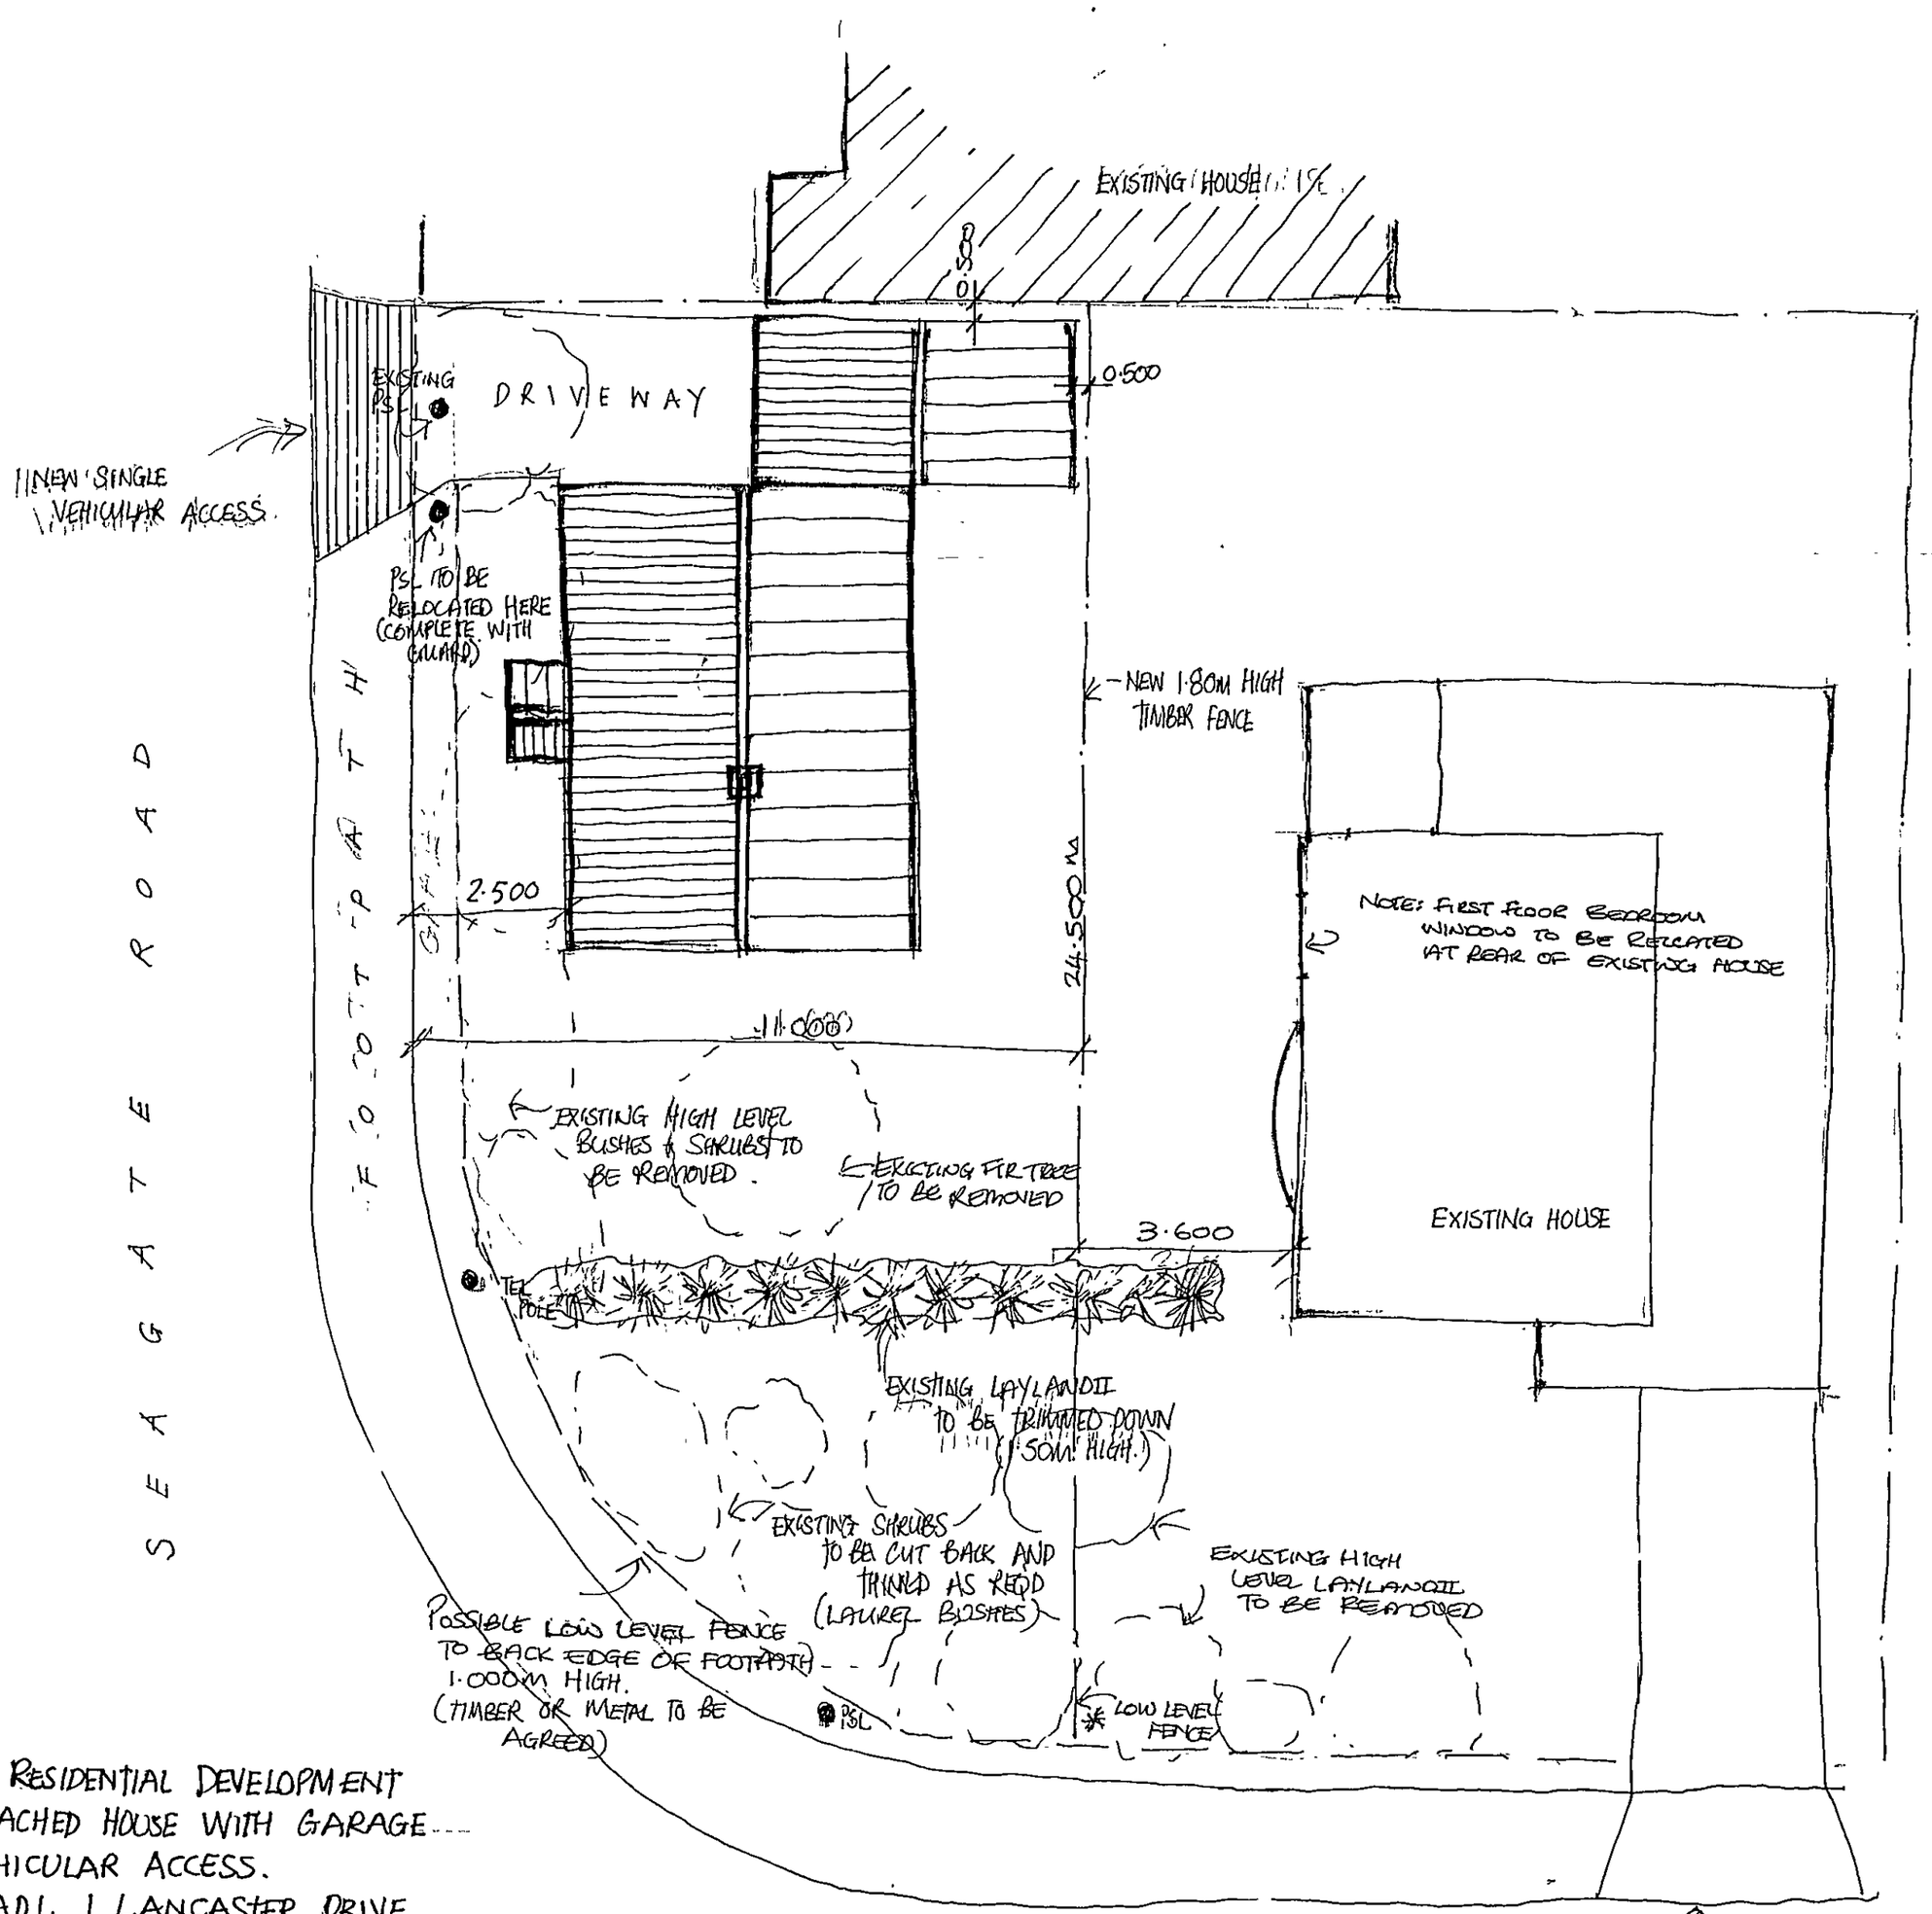


PROJECT: PROPOSED RESIDENTIAL DEVELOPMENT
1 NO: DETACHED HOUSE WITH GARAGE
INCL. VEHICULAR ACCESS.

SITE: LAND ADJ. 1 LANCASTER DRIVE,
LONG SUTTON. LINCOLNSHIRE.

CLIENTS: MR & MRS P. POND.

SCALE: 1:100 DATE: NOV. 07

DRAWN: L.W BLISS (DESIGN & BUILD)
TEL: 01406 550411.

SUPERSEDED

1553/07