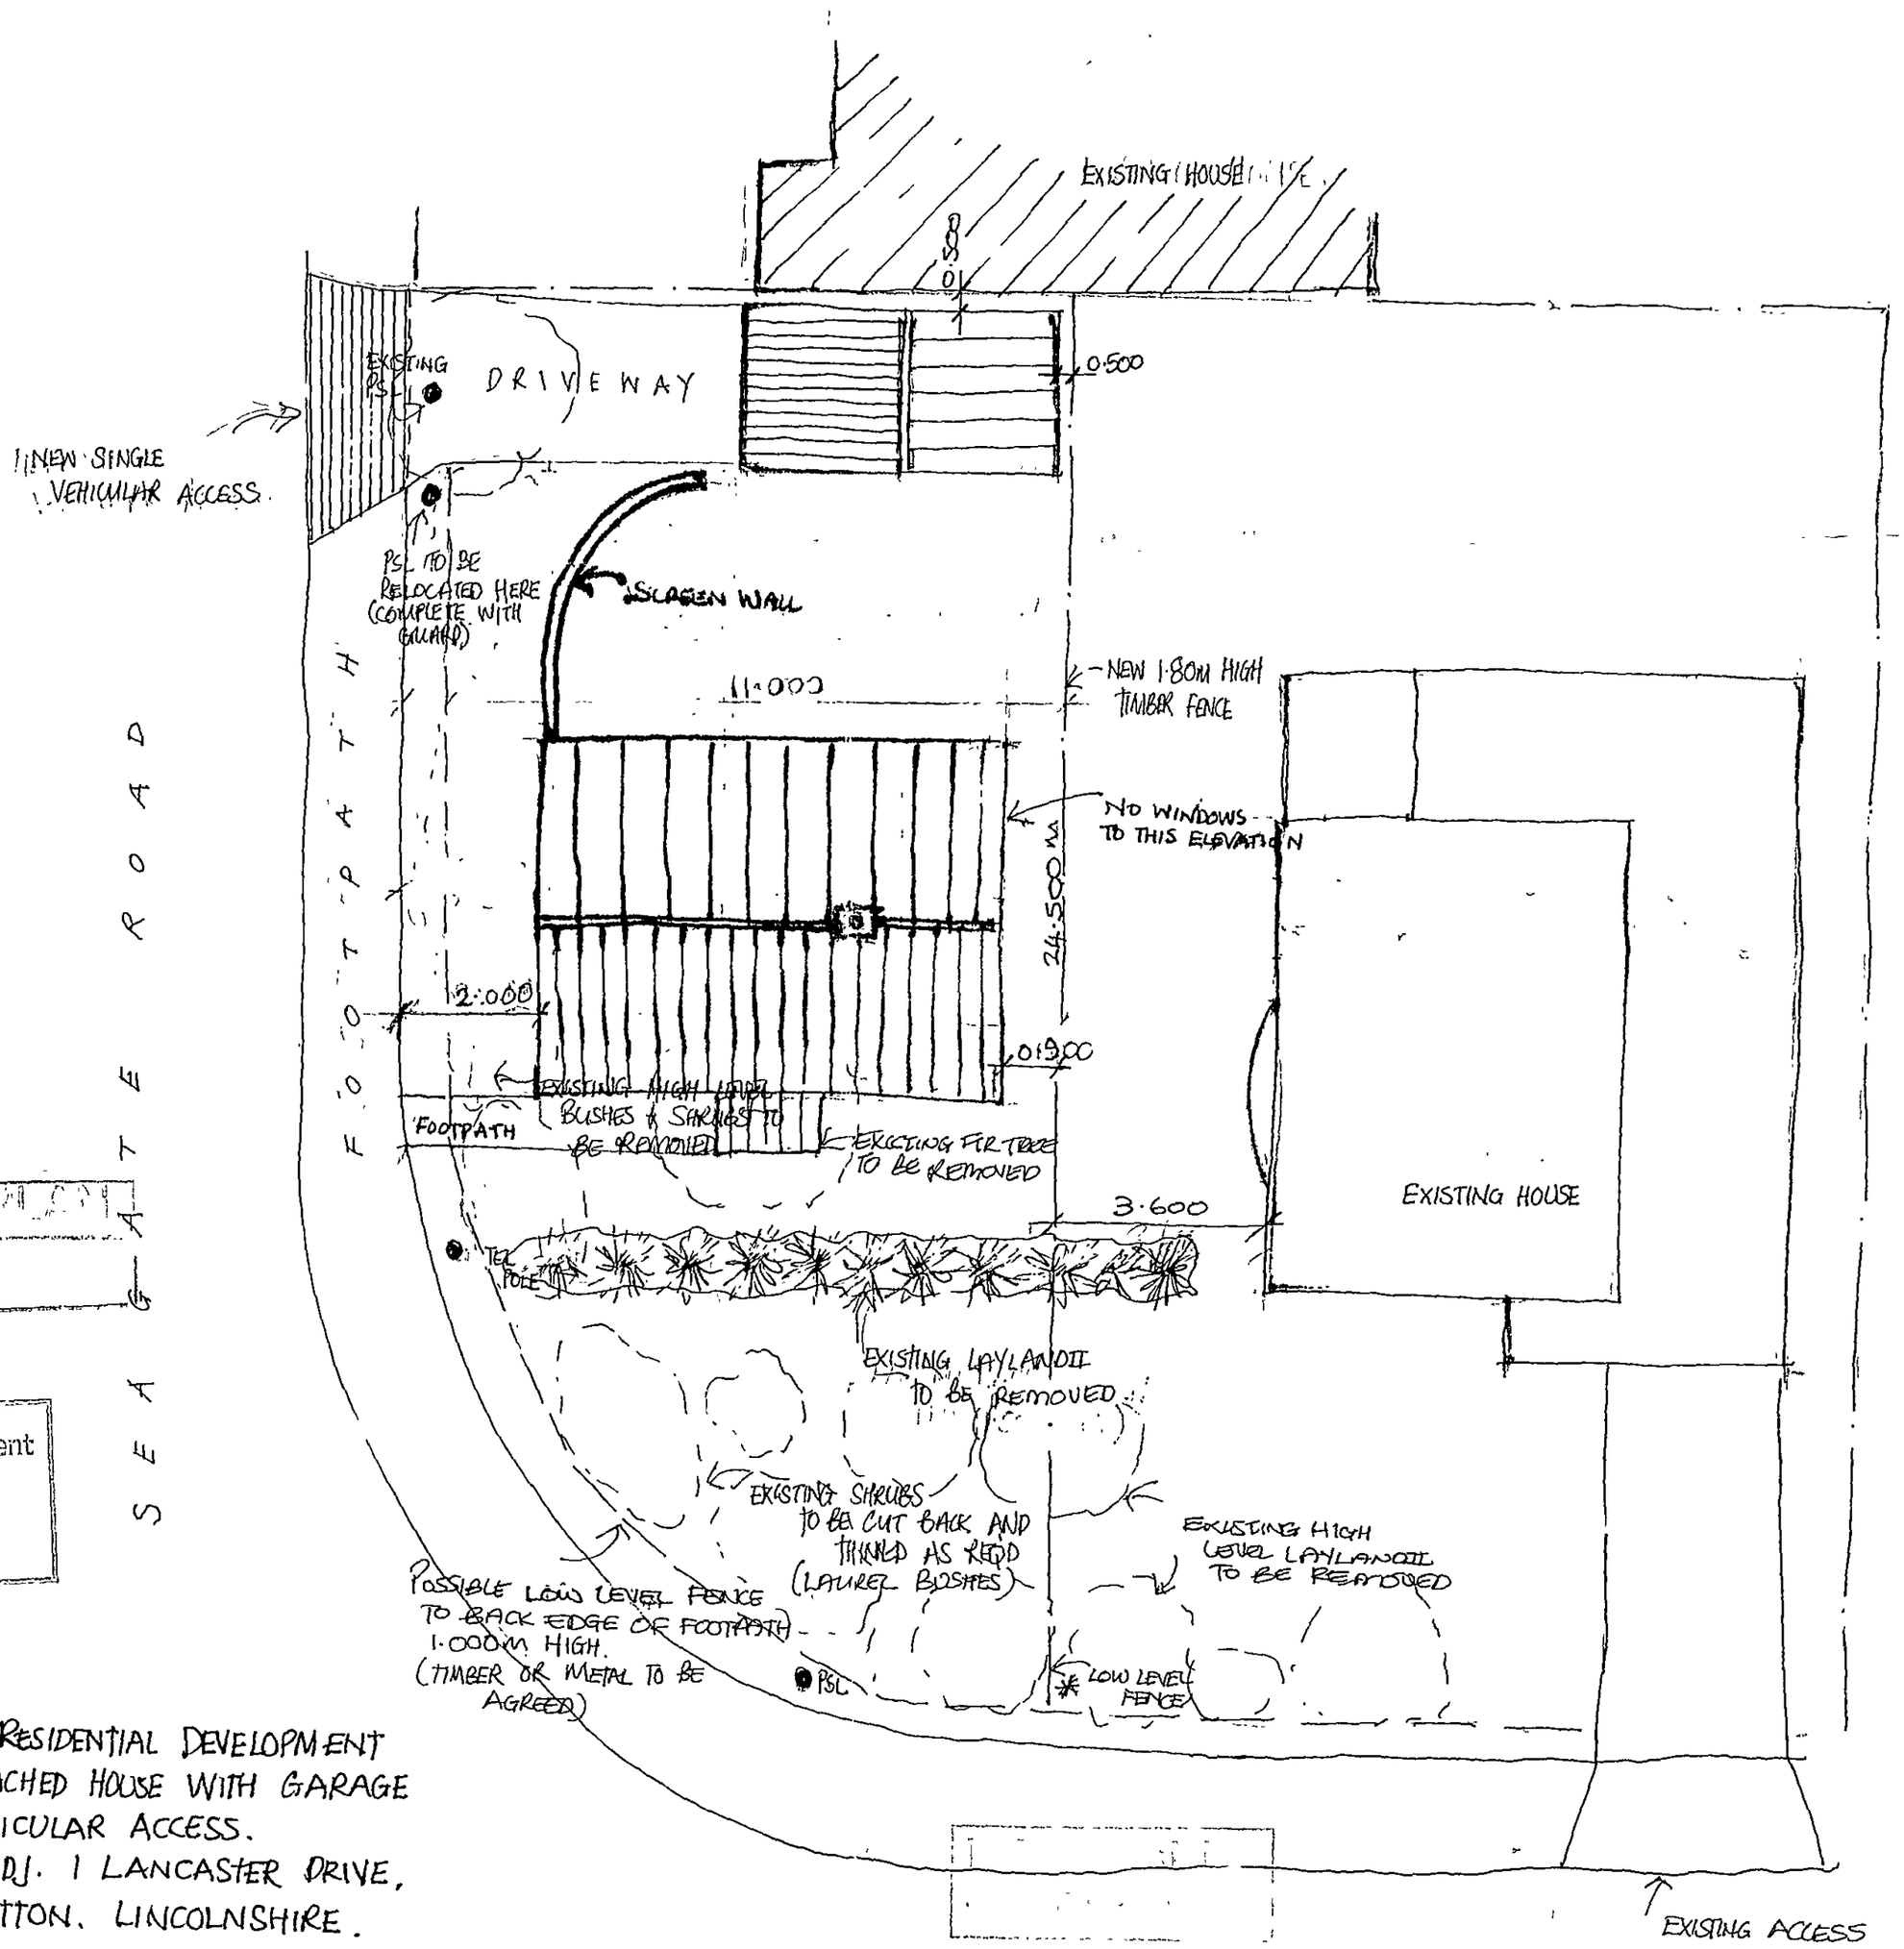


SHDC
Planning & Development
2 3 FEB 2008
Ref: 1553/07.

PROJECT: **PROPOSED RESIDENTIAL DEVELOPMENT**
1 NO: DETACHED HOUSE WITH GARAGE
INCL. VEHICULAR ACCESS.

SITE: LAND ADJ. 1 LANCASTER DRIVE,
LONG SUTTON. LINCOLNSHIRE.

CLIENTS: MR & MRS P. POND.

SCALE: 1:100 DATE: NOV. 07
REVISED SITE LAYOUT REQ'D

DRAWN: L. W BLISS (DESIGN & BUILD)
TEL: 01406 550411.

LANCASTER DRIVE