


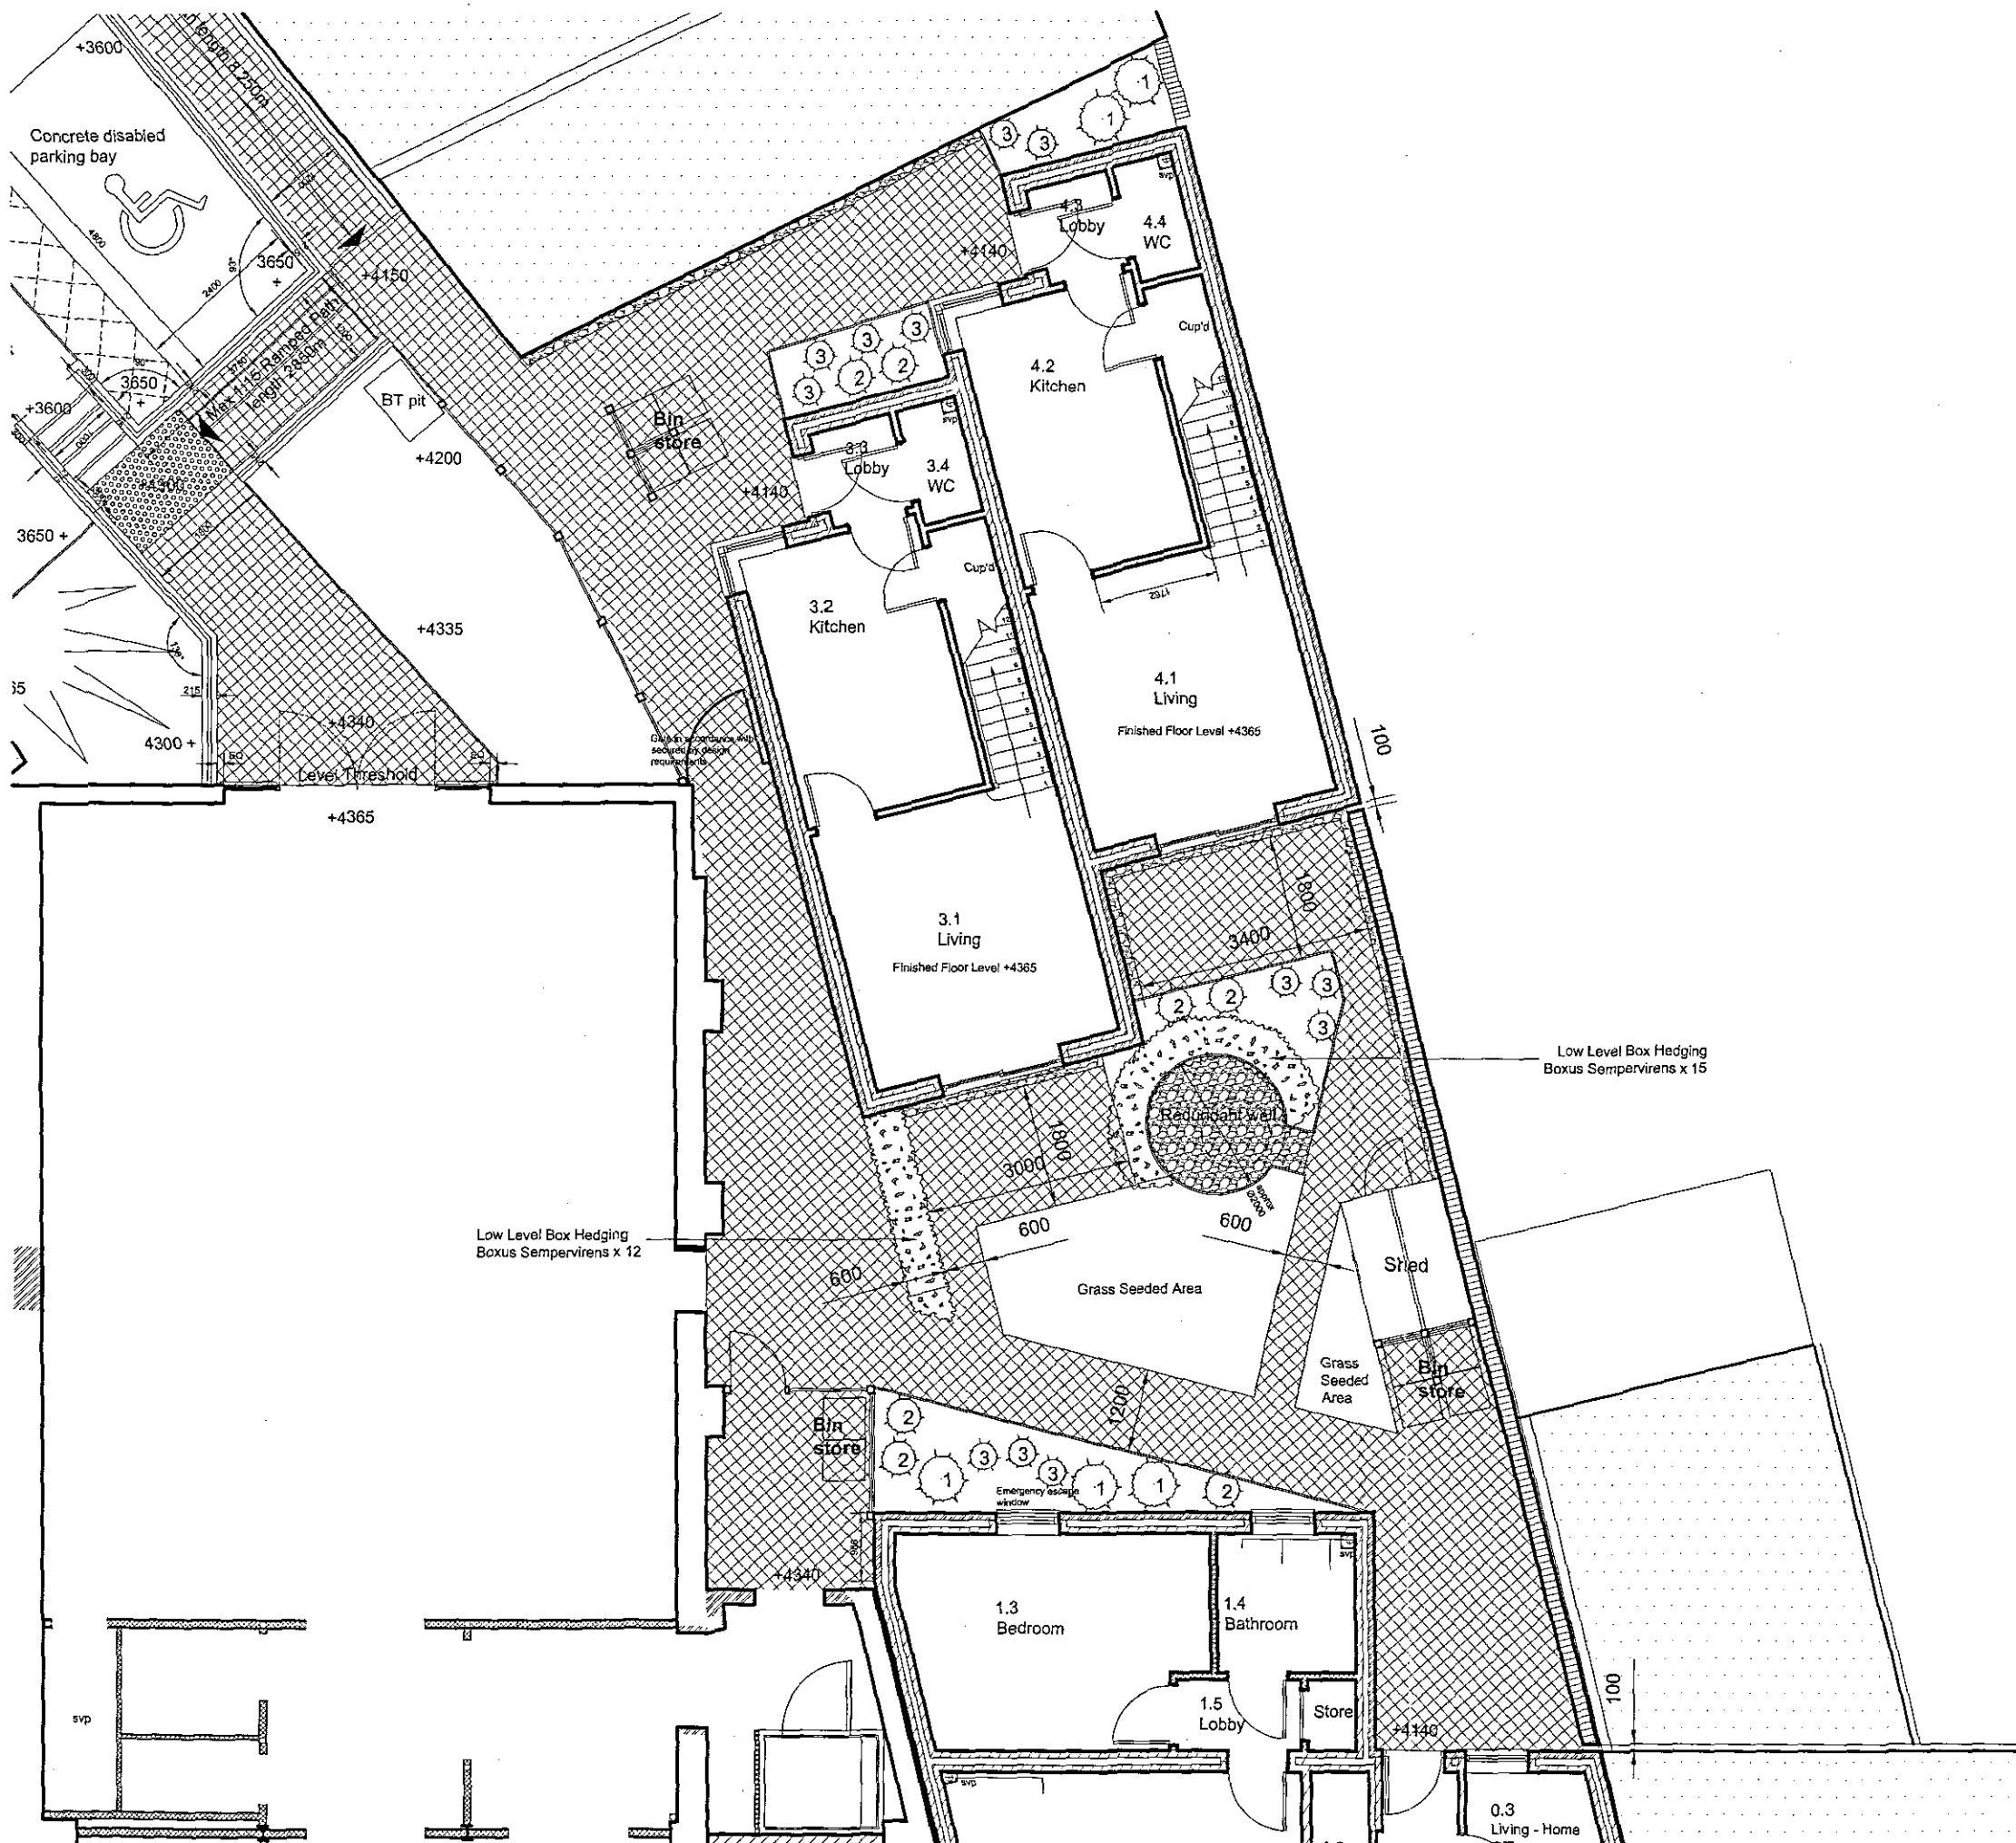

SHDC
Planning & Development
23 NOV 2004
Ref: W11/1554/04

- All edging to be in 150x25 treated softwood
- ① Photinia - Red Robin
- ② Cholsya Ternata
- ③ Euonymus - Emerald and Gold
- Denotes 600x600x50mm Marshalls 'Perfecta' or 'Saxon' concrete paving slabs laid in accordance with the specification
- Denotes Areas of Pea Shingle and 150mm wide Pea Shingle French Drains

**DETERMINE
PLAN**

REVISION	DATE	DRAWN	CHECKED	DESCRIPTION	SCALE	DATE
CUSTOM				Advanced Housing and Support	1:50 @ A1	Sept 04
PROJECT				Social Housing Market Street, Long Sutton	DRAWN	CHECKED
DRAWING TITLE				External Landscaping Scheme	DMH	CS
					JOB NUMBER	DRAWING NO. / REVISION
					230079	056