



KINGS COUNTRY
HOTELS




1563/06

DRAWING
10 NOV 2006
ISSUED

Rev.	By	Notes	Date
rdc Robert Doughty Consultancy			
Client: KINGS COUNTRY HOTELS			
Project: Vicarage Ln Long Sutton			
Drawing title: Site Layout			
Job No. 731/7	Drawing No. SL01	Rev.	Drawn GJ
Scale 1:500	Date 09/11/06	Checked	

DO NOT SCALE FROM THE DRAWING. All measurements should be checked against the site conditions and any discrepancies should be brought to the attention of the Project Manager immediately.

CROSS SECTION (environmental bund)
1 in 3 slope to bund where possible

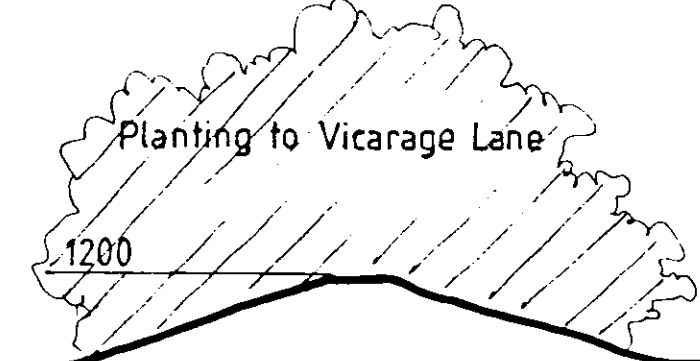

A 17

Rabbit fence															
2500	Sa	Sa	Ms	Ms	Vi	Vi	Ca	Ca	Pa	Bp	Ms	Ms	Sa	Sa	Sa
2000	la	la	Bp	Bp	Vi	Vi	Ca	Fe	Ca	Bp	Bp	Bp	la	Qr	la
2500	Bp	Bp	Ca	Ca	Vi	Vi	Ca	Ca	Bp	Sf	Sf	Sf	Sf	la	
2500	la	Pa	Ca	Fe	Ca	Ac	Ac	Ms	Ms	Ca	Ca	Qr	Ca	Ca	la
Rabbit fence															

Ac	Acer campestre	1+1
Bp	Betula pendula	1+1
Ca	Cornus villosa	1+1
Fe	Fraxinus excelsior	1+1
la	Ilex aquifolium	c2
Ms	Malus sylvestris	1+1
Pa	Prunus avium	1+1
Qr	Quercus robur	1+1
Sf	Salix fragilis	0/1
Sa	Sorbus aucuparia	1+1
Vi	Viburnum lantana	1+1

SHELTER BELT
MATRIX PLANTING

