



KINGS COUNTRY
HOTELS

CROSS SECTION (environmental bund)
1 in 3 slope to bund where possible

Rabbit fence


Sa	Sa	Ms	Ms	Vi	Vi	Ca	Ca	Pa	Bp	Ms	Ms	Sa	Sa	Sa
la	la	Bp	Bp	Vi	Vi	Ca	Fe	Ca	Bp	Bp	Bp	la	Cr	la
Bp	Bp	Ca	Ca	Vi	Vi	Ca	Ca	Bp	Sf	Sf	Sf	Sf	la	
la	Pa	Ca	Fe	Ca	Ac	Ac	Ms	Ms	Ca	Ca	Cr	Ca	Ca	la

Rabbit fence

SHELTER BELT TREES

Ac	Acer campestre	1+1
Bp	Betula pendula	1+1
Ca	Cornus alba	1+1
Fe	Fraxinus excelsior	1+1
la	Ilex aquifolium	c2
Ms	Malus sylvestris	1+1
Pa	Prunus avium	1+1
Cr	Quercus robur	1+1
Sf	Salix fragilis	0/1
Sa	Sorbus aucuparia	1+1
Vi	Viburnum lantana	1+1

SHELTER BELT
MATRIX PLANTING

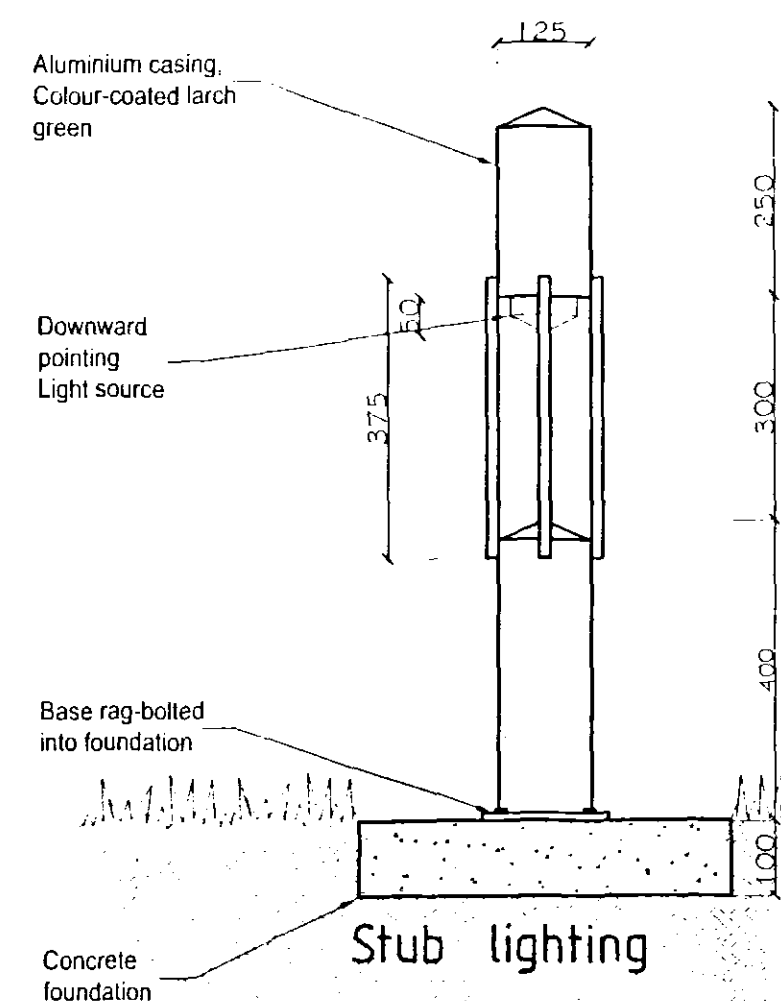

AMENDED PLAN

Ref. A

SHDC
PLANNING & DEVELOPMENT
10 JAN 2007

Ref. 1563106

DRAWING

05 JAN 2007

ISSUED

A	GJ	1:0 B. 9m byelaw added bund amended	03/01/07
Rev.	By	Notes	Date
rdc Robert Doughty Consultancy			
Client: KINGS COUNTRY HOTELS			
Project: Vicarage Ln Long Sutton			
Drawing title: Site Layout			
Job No. 731/7	Drawing No. SL01	Rev.	Drawn GJ
Scale 1:500	Date 09/11/06	Checked	

DO NOT SCALE from this drawing. All measurements should be checked against on site conditions and any discrepancies should be brought to the attention of the Robert Doughty Consultancy.