

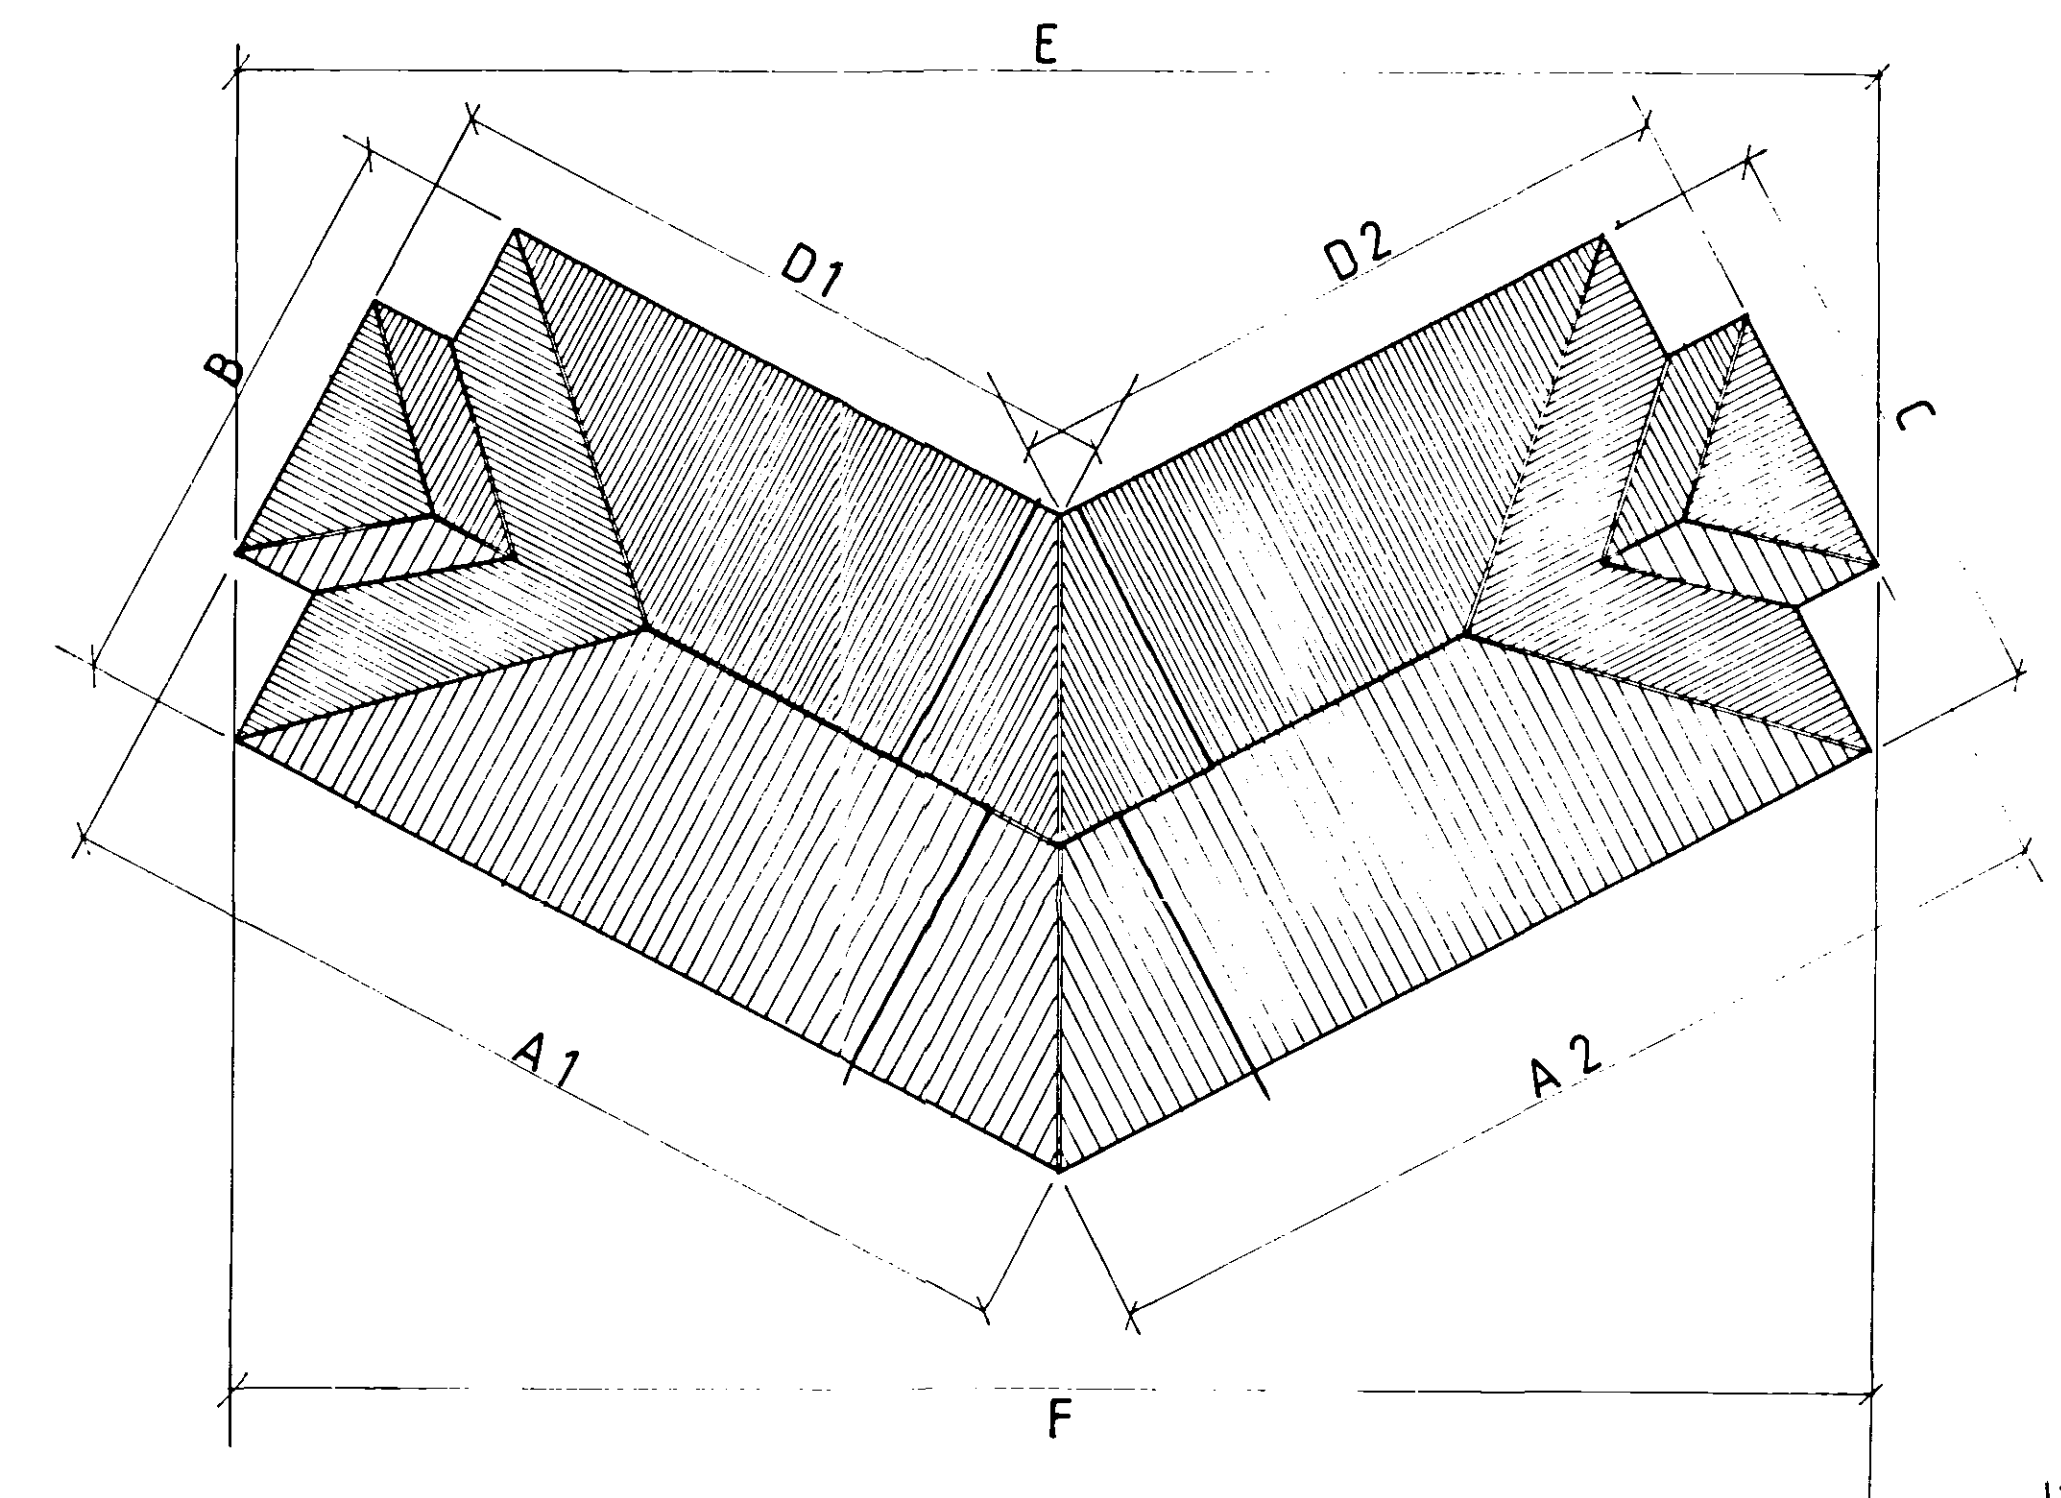
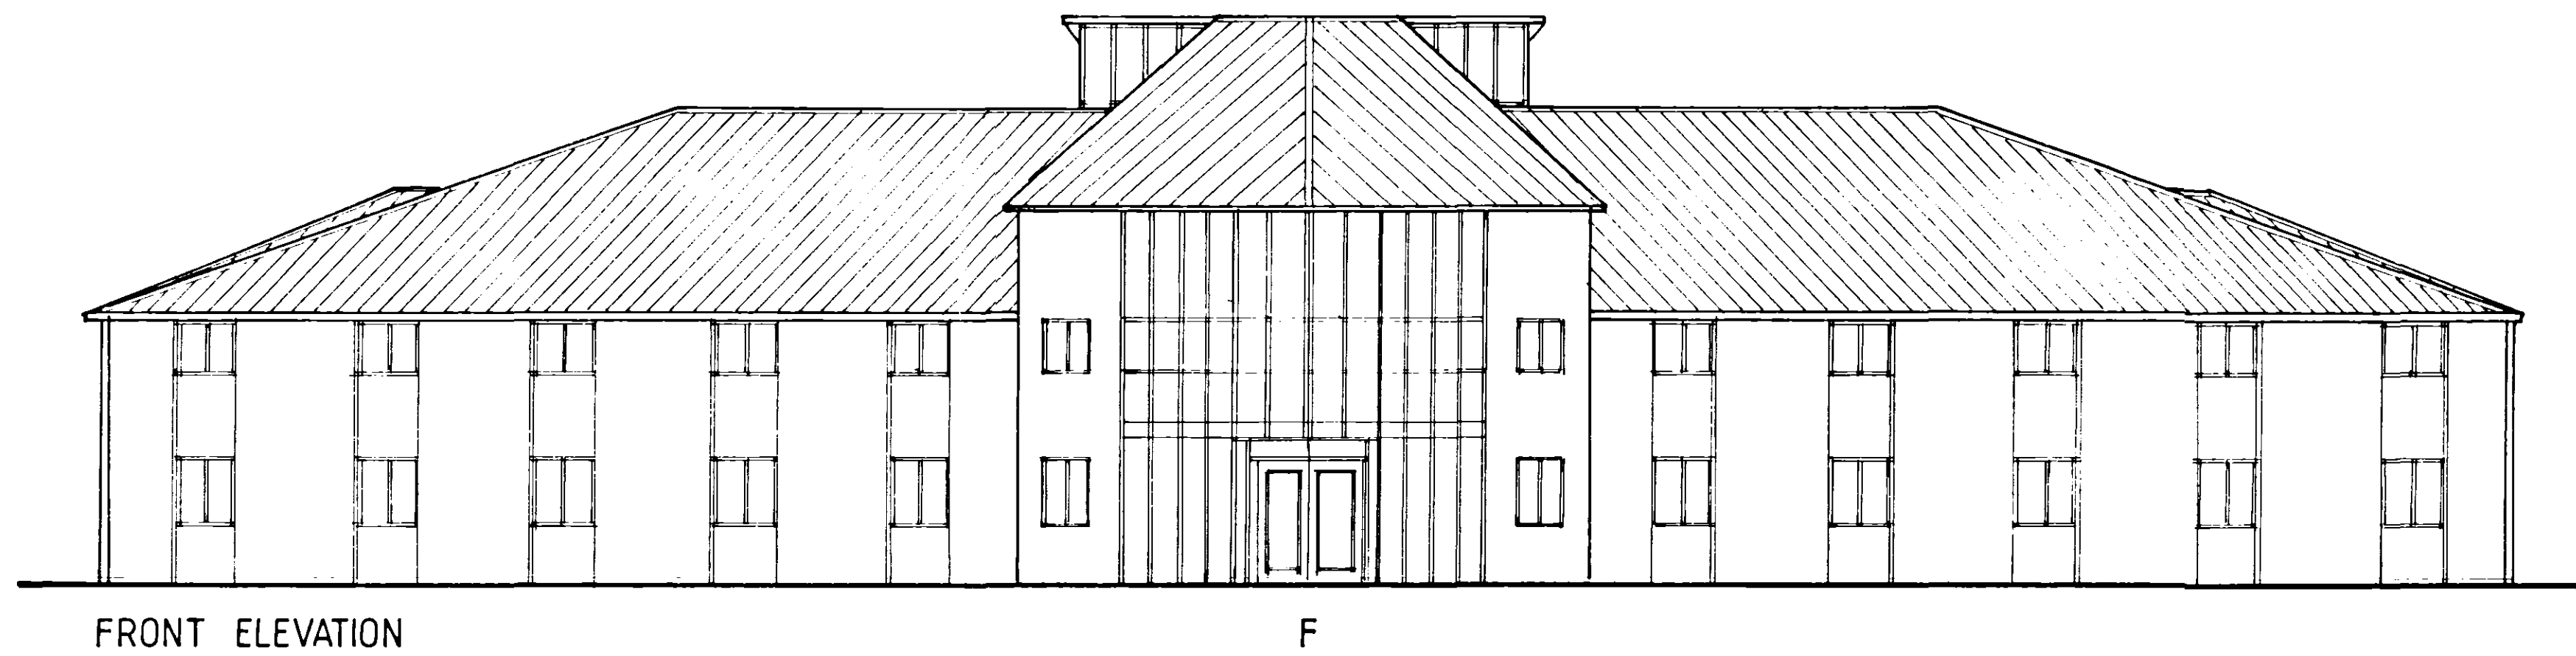
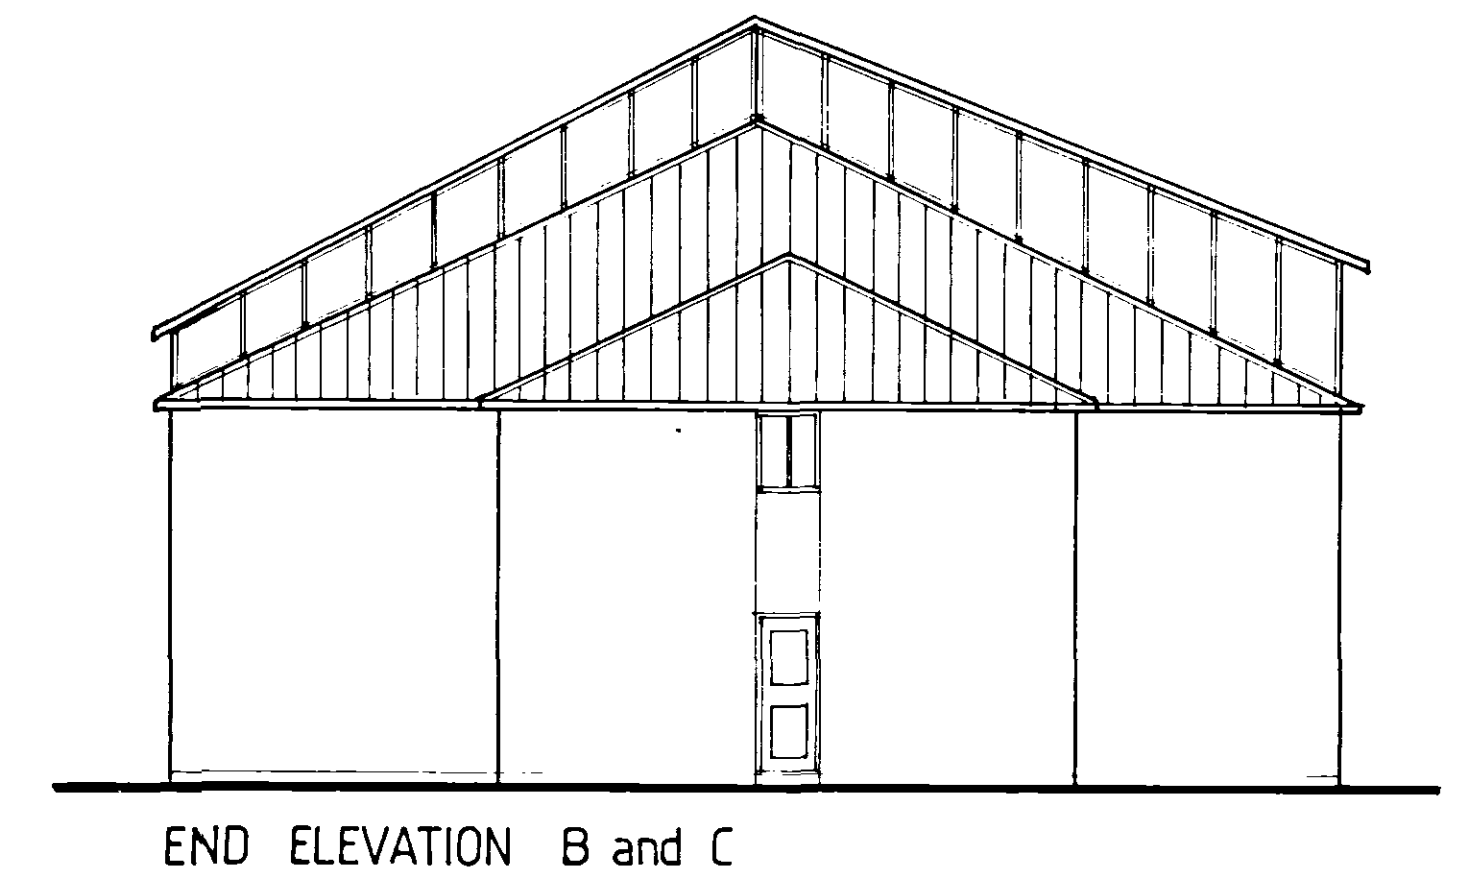
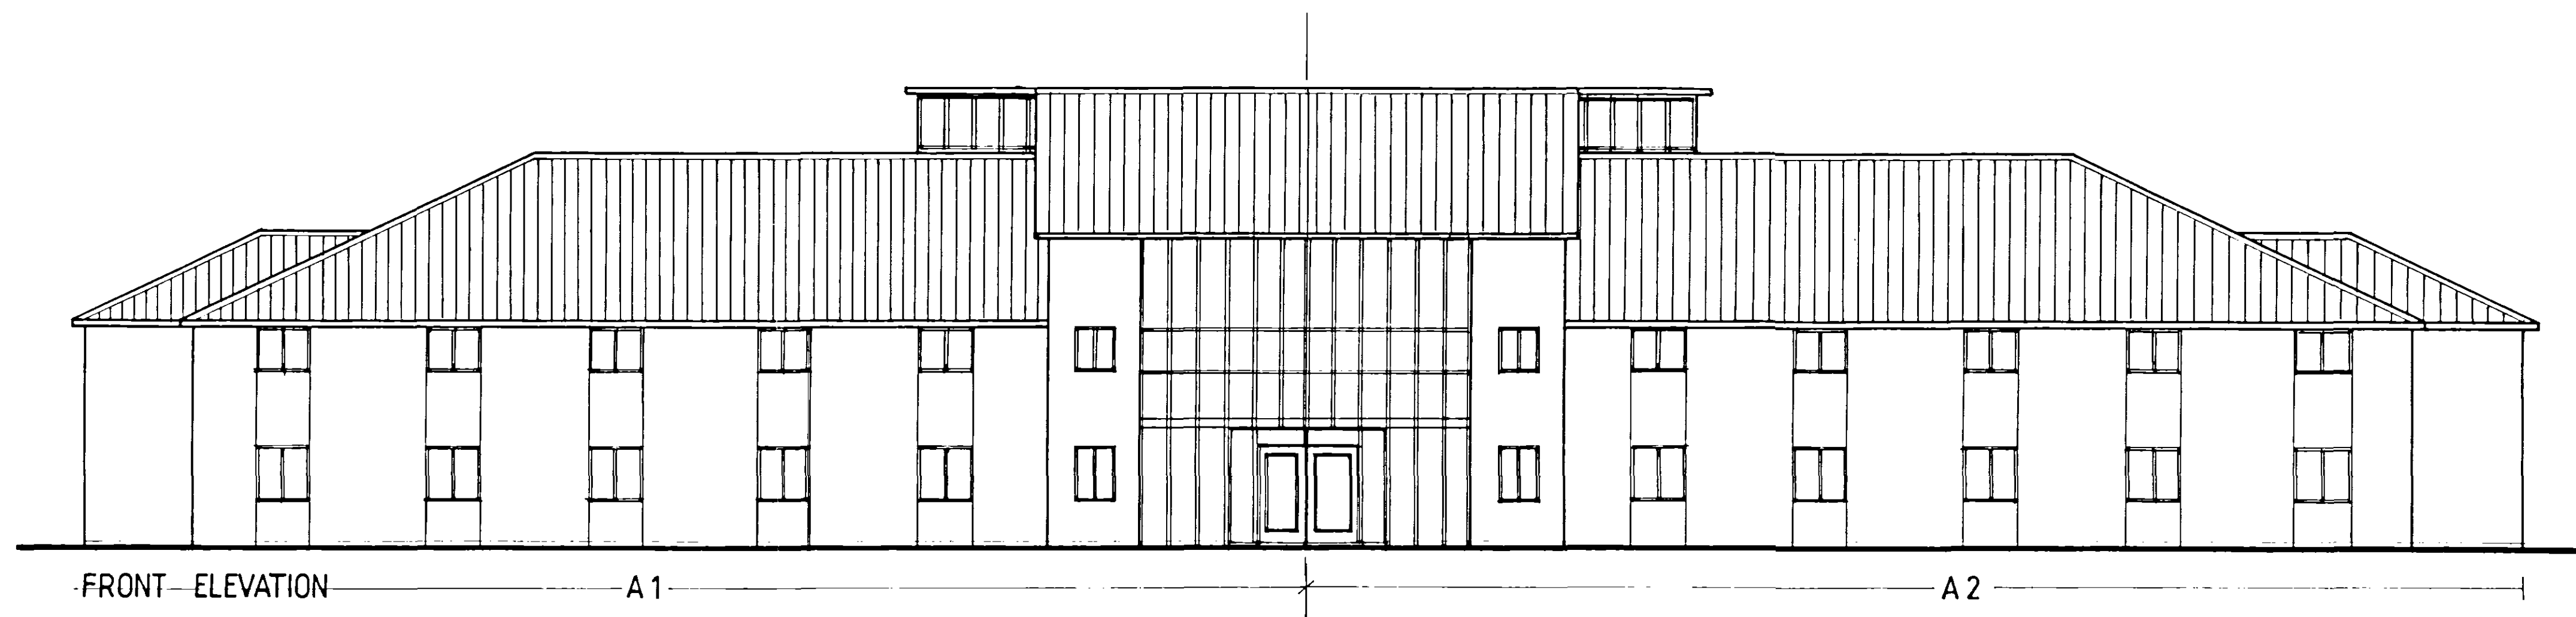


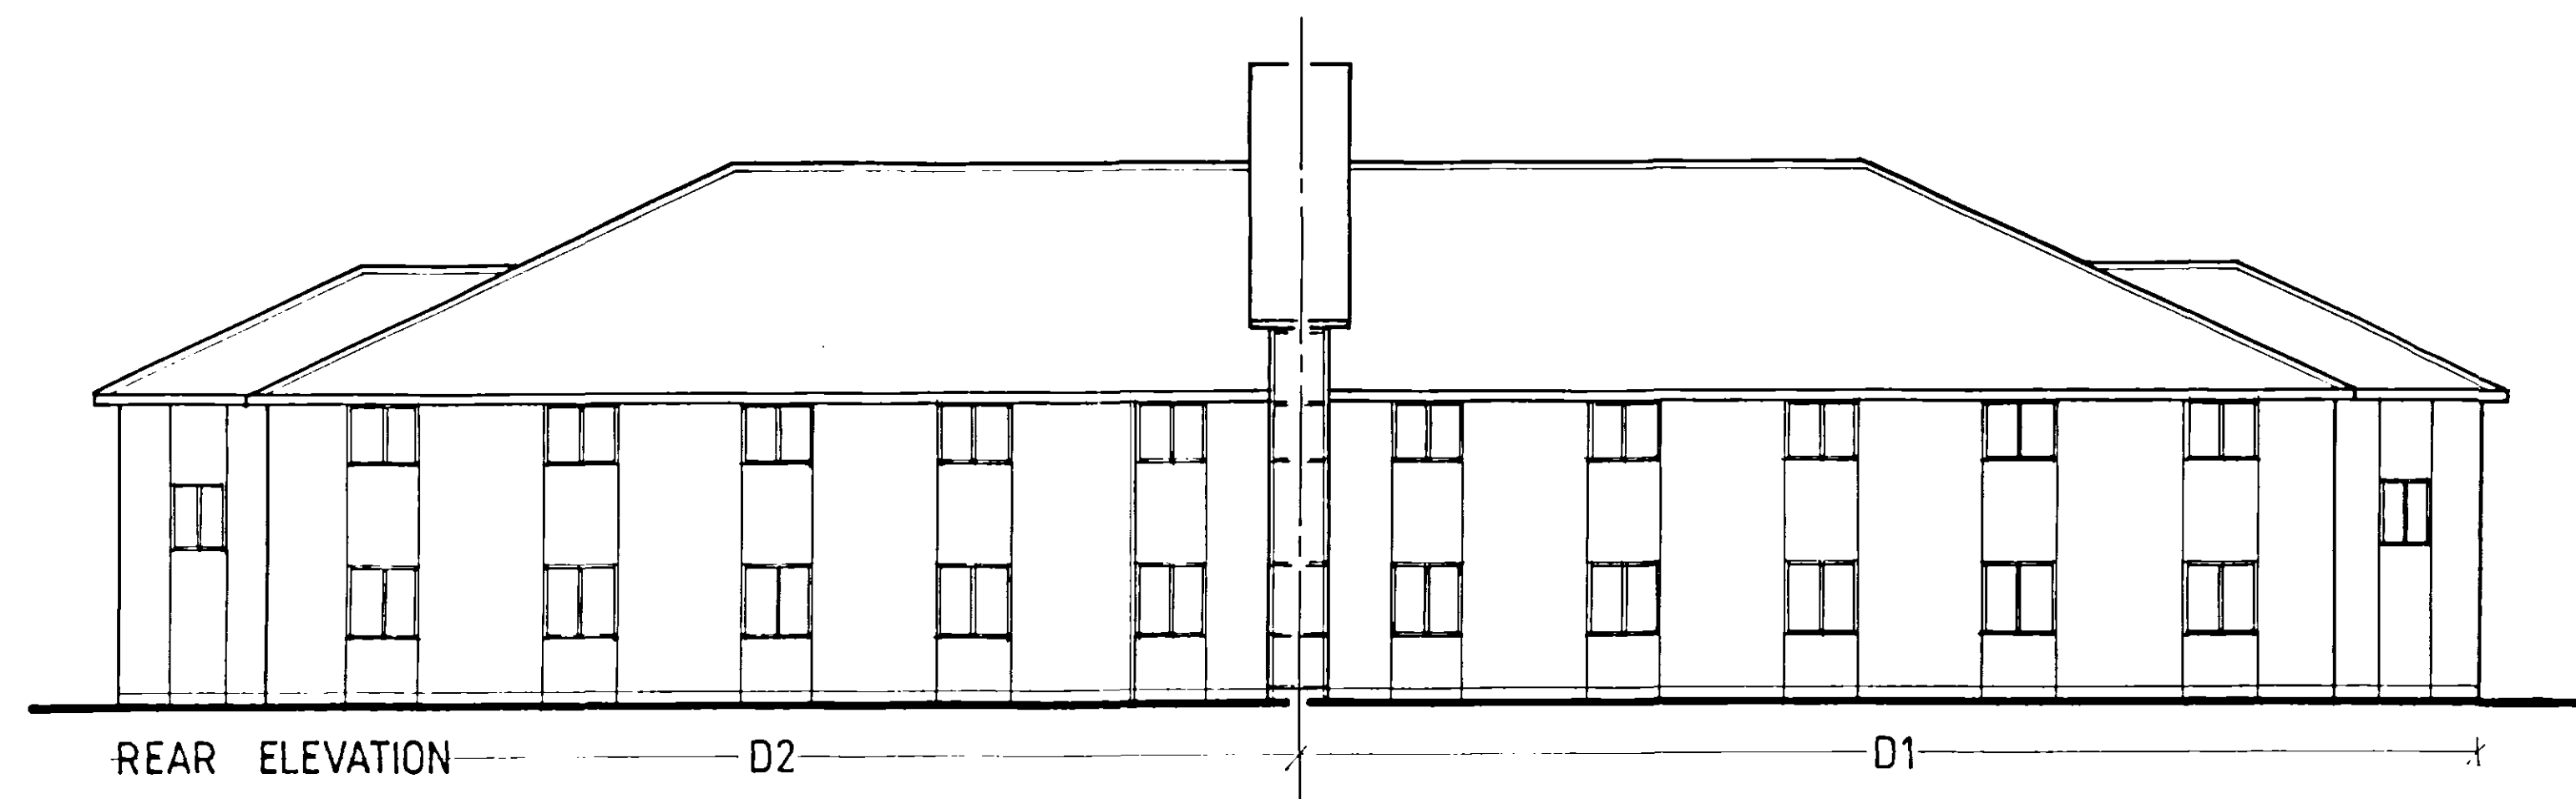

1563/06

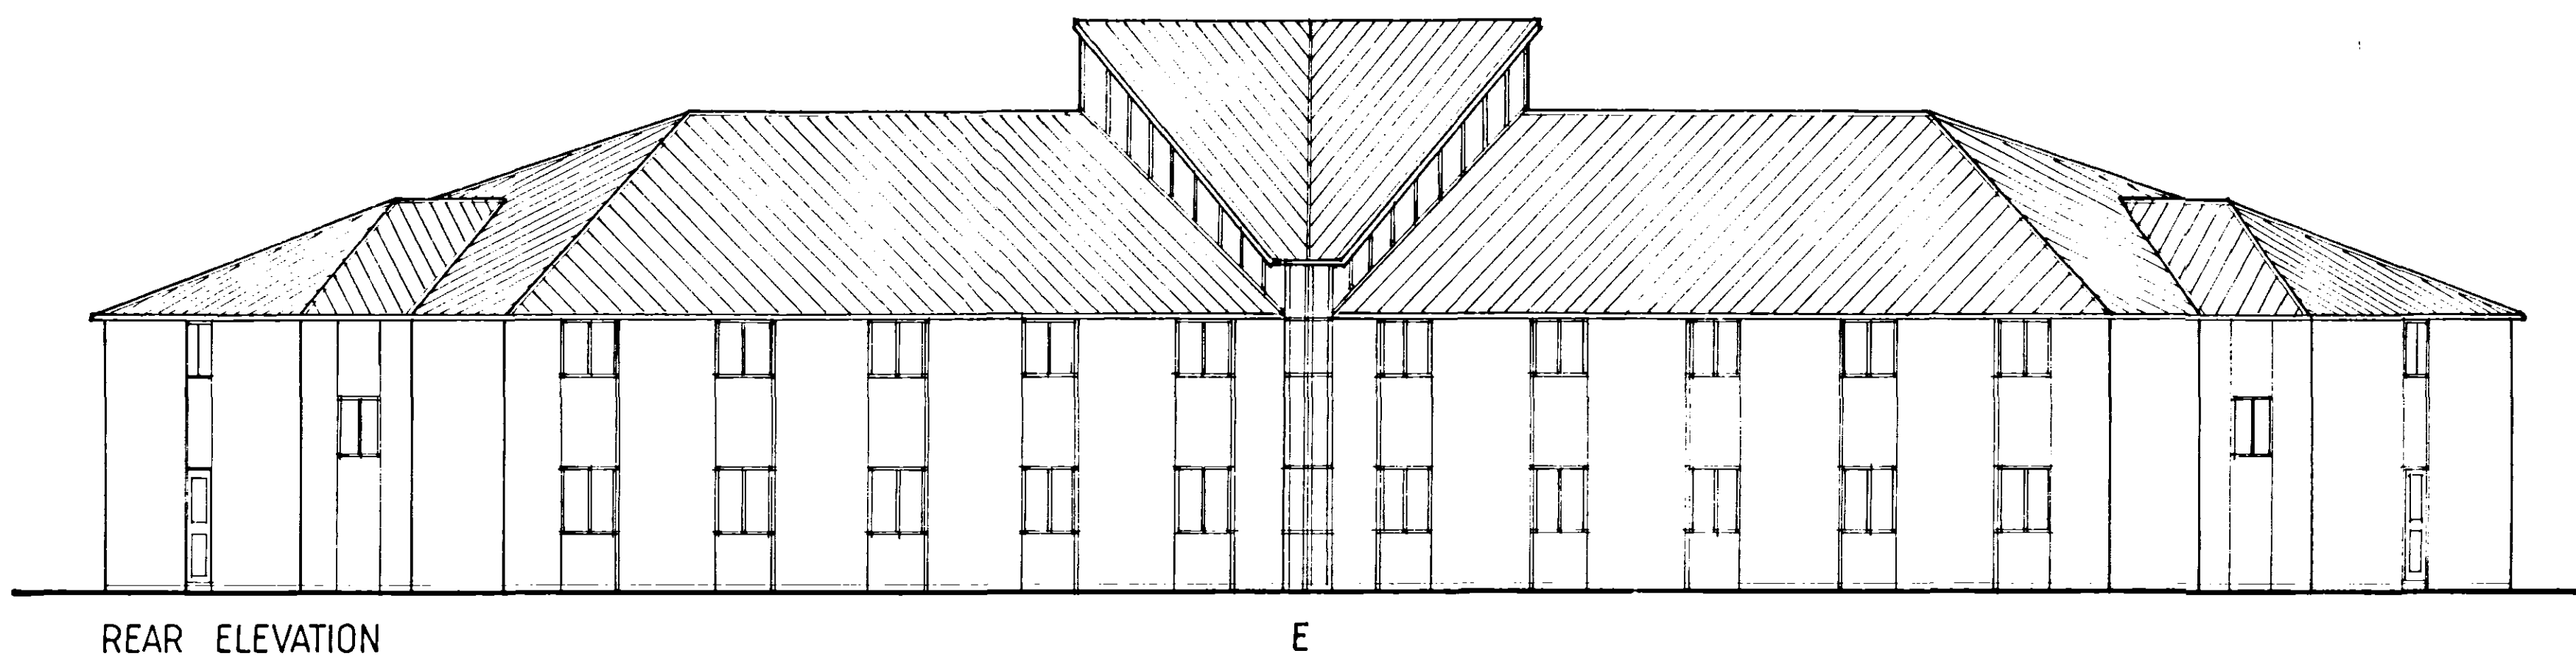

DRAWING  
10 NOV 2006  
ISSUED

| Rev.   | By                          | Notes   | Date               |
|---|-----------------------------|---------|--------------------|
| <p><b>rdc</b><br/>Robert Doughty<br/>Consultancy</p> <p>32 High Street, Hefringham<br/>(C) Shefford, Lincolnshire NG34 0RA<br/>Tel: 01529 421646<br/>Fax: 01529 421358<br/>Email: admin@rdc-landplan.co.uk<br/>Web: www.rdc-landplan.co.uk</p> |                             |         |                    |
| <p>Client: <b>KINGS COUNTRY HOTELS</b></p>   |                             |         |                    |
| <p>Project: <b>VICARAGE LANE LONG SUTTON</b></p>   |                             |         |                    |
| <p>Drawing title: <b>MOTEL ELEVATIONS</b></p>   |                             |         |                    |
| Job No.<br><b>731/7</b>   | Drawing No.<br><b>DS 02</b> | Rev.    | Drawn<br><b>GJ</b> |
| Scale<br><b>1:100</b>   | Date<br><b>10/11/06</b>     | Checked |                    |

DO NOT SCALE from this drawing. All measurements should be checked against site conditions and any discrepancies should be brought to the attention of the Robert Doughty Consultancy.