

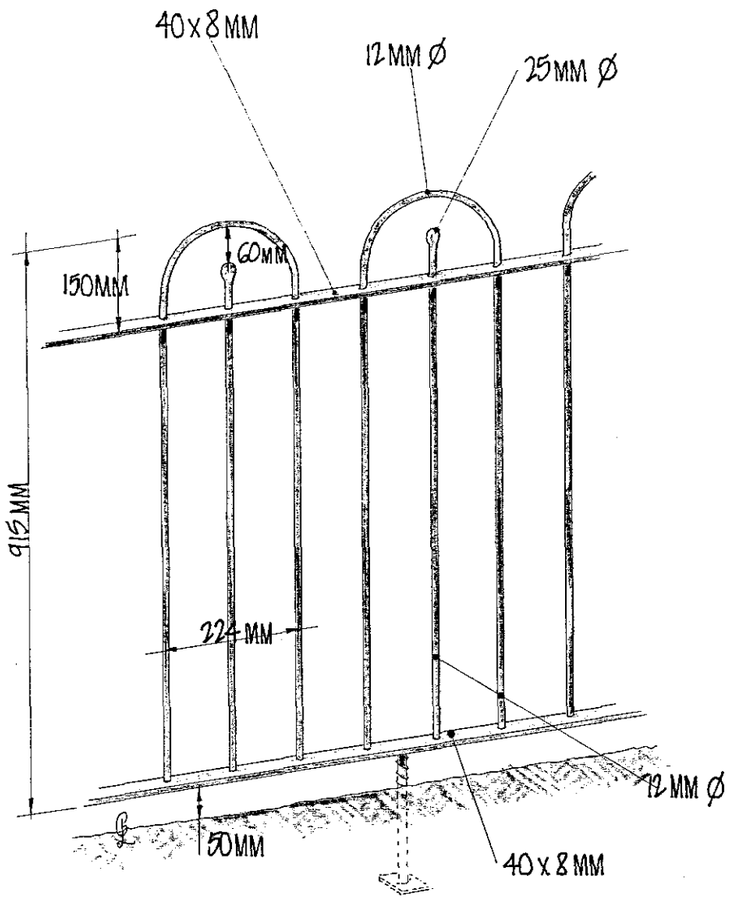


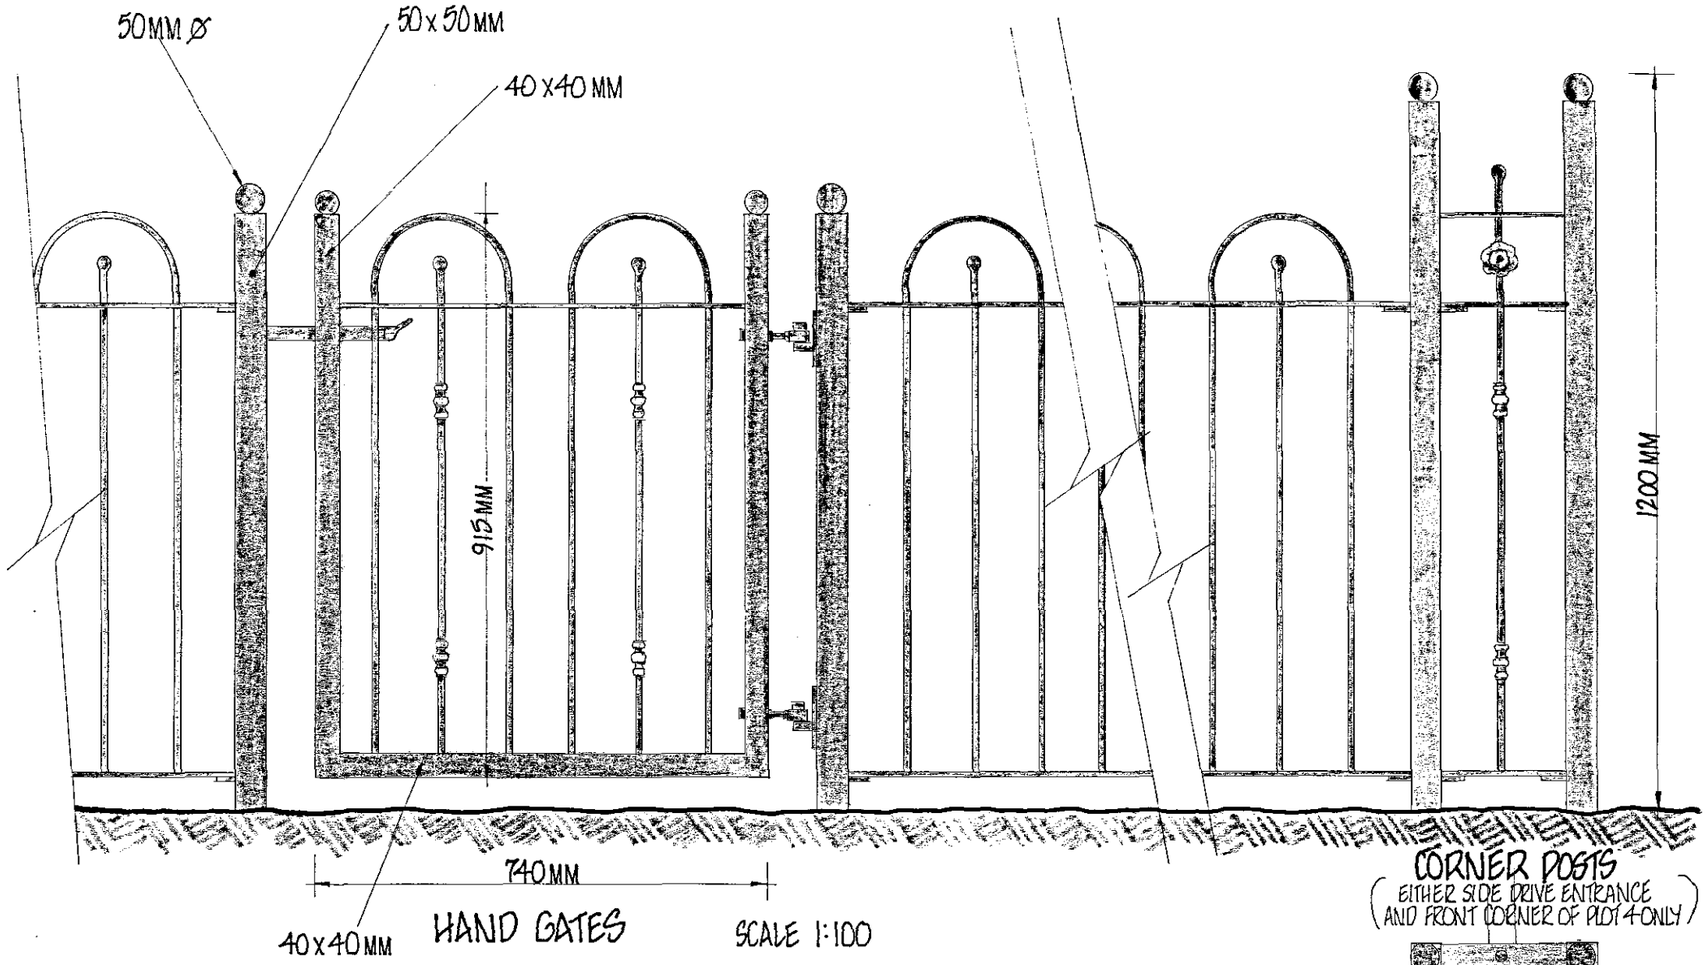


HAND GATES SCALE 1:100

CORNER POSTS
EITHER SIDE DRIVE ENTRANCE AND FRONT CORNER OF PLOT 4 ONLY

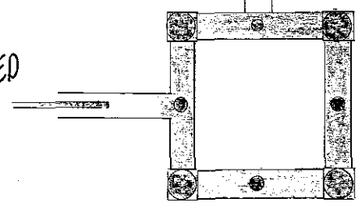

HANDGATES AND RAILINGS IN STEEL, PRIMED AND FINISHED WITH A 'BLACK' METAL PAINT.

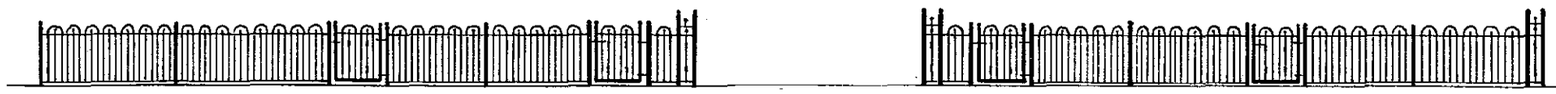


VIEW FROM PARK LANE

KEYSTONE BY MESSRS WARRICKS
REF "SK02" IN BROADGATES 1 COLOUR

D.P.C TO SPRING POINT OF ARCH 2.025 M

D.P.C. TO UNDERSIDE ARCH AT CENTRELINE OF OPENING 2.250 M

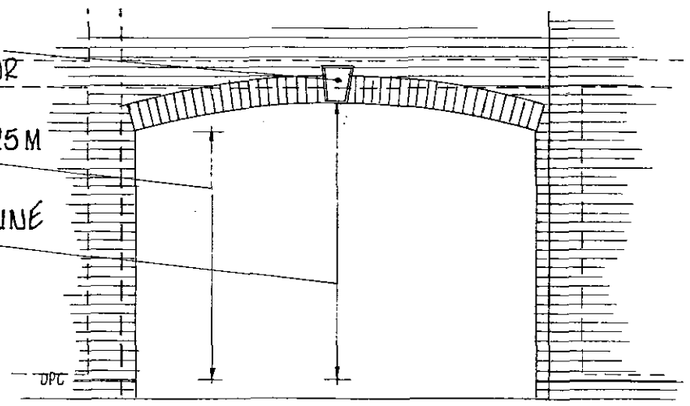

VEH. ACCESS ARCHWAY ELEVATION (FRONT) BETWEEN PLOTS 2 & 3

SHDC
Planning & Development
14 SEP 2005
Ref: 1586/04

DETERMINED PLAN

AMENDED PLAN
Ref. A1

BROADGATE HOMES

Broadgate Homes Limited
Broadgate House, Weston Hills,
Spalding, Lincolnshire. PE12 6DB.
Telephone: 01406 380532 Fax:01406 380014

ARCHWAY ABOVE VEHICULAR ACCESS AND PERIMETER RAILING DETAILS PARK LANE, LONG SUTTON. LINCOLNSHIRE

DRG SHEET 0322-6A