
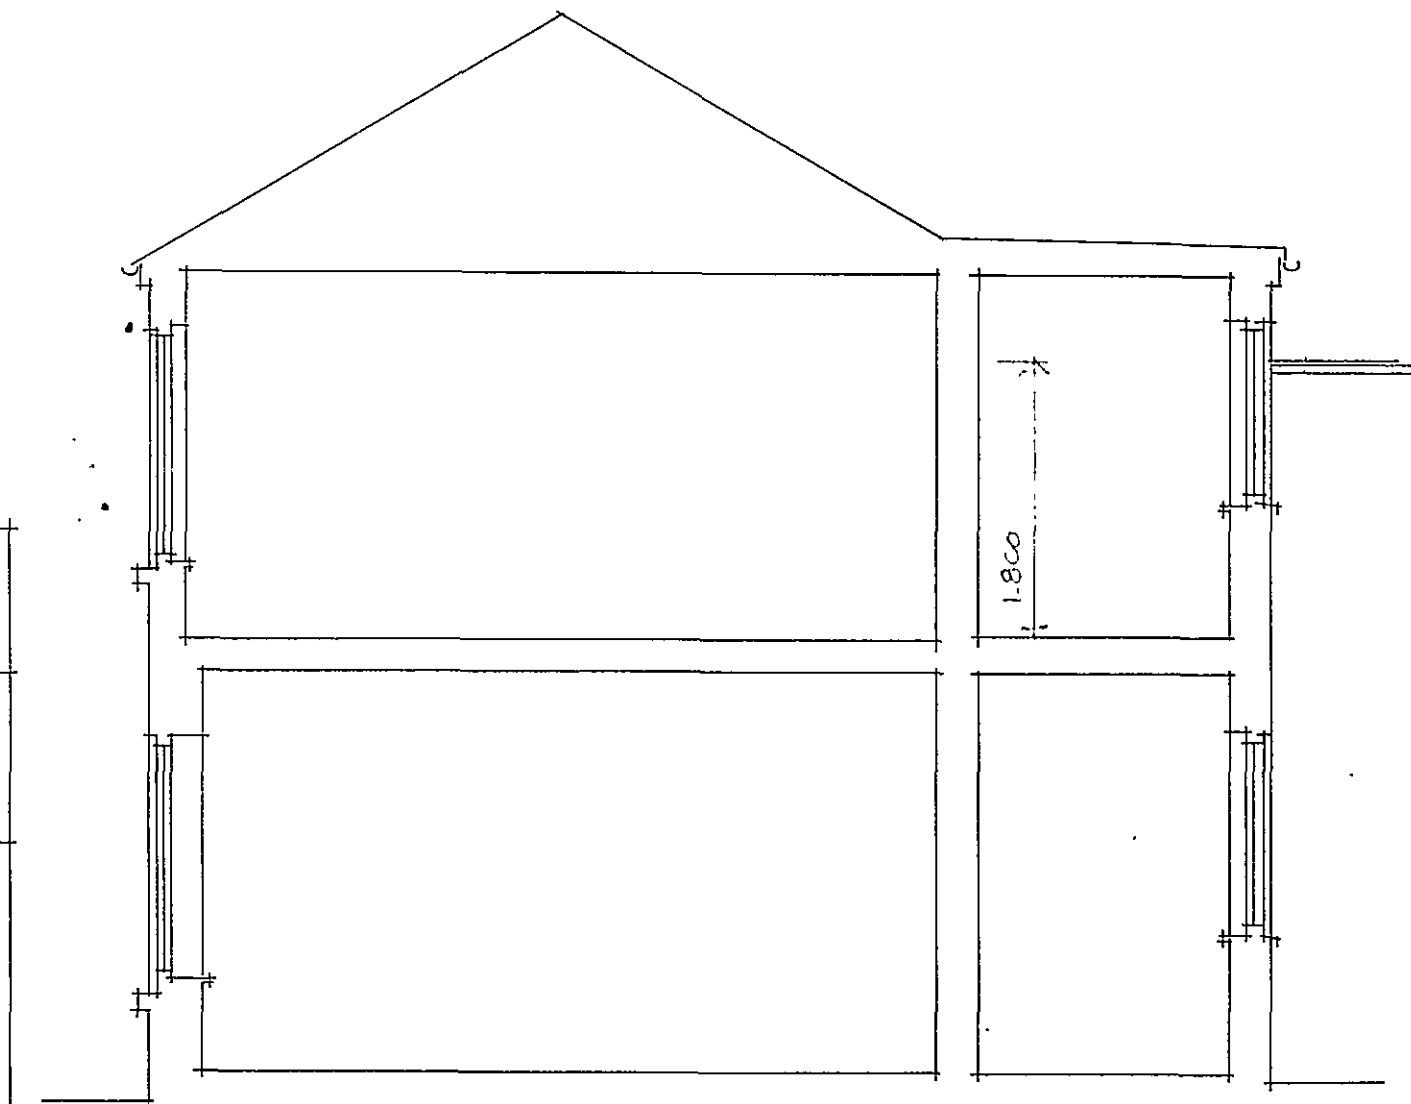
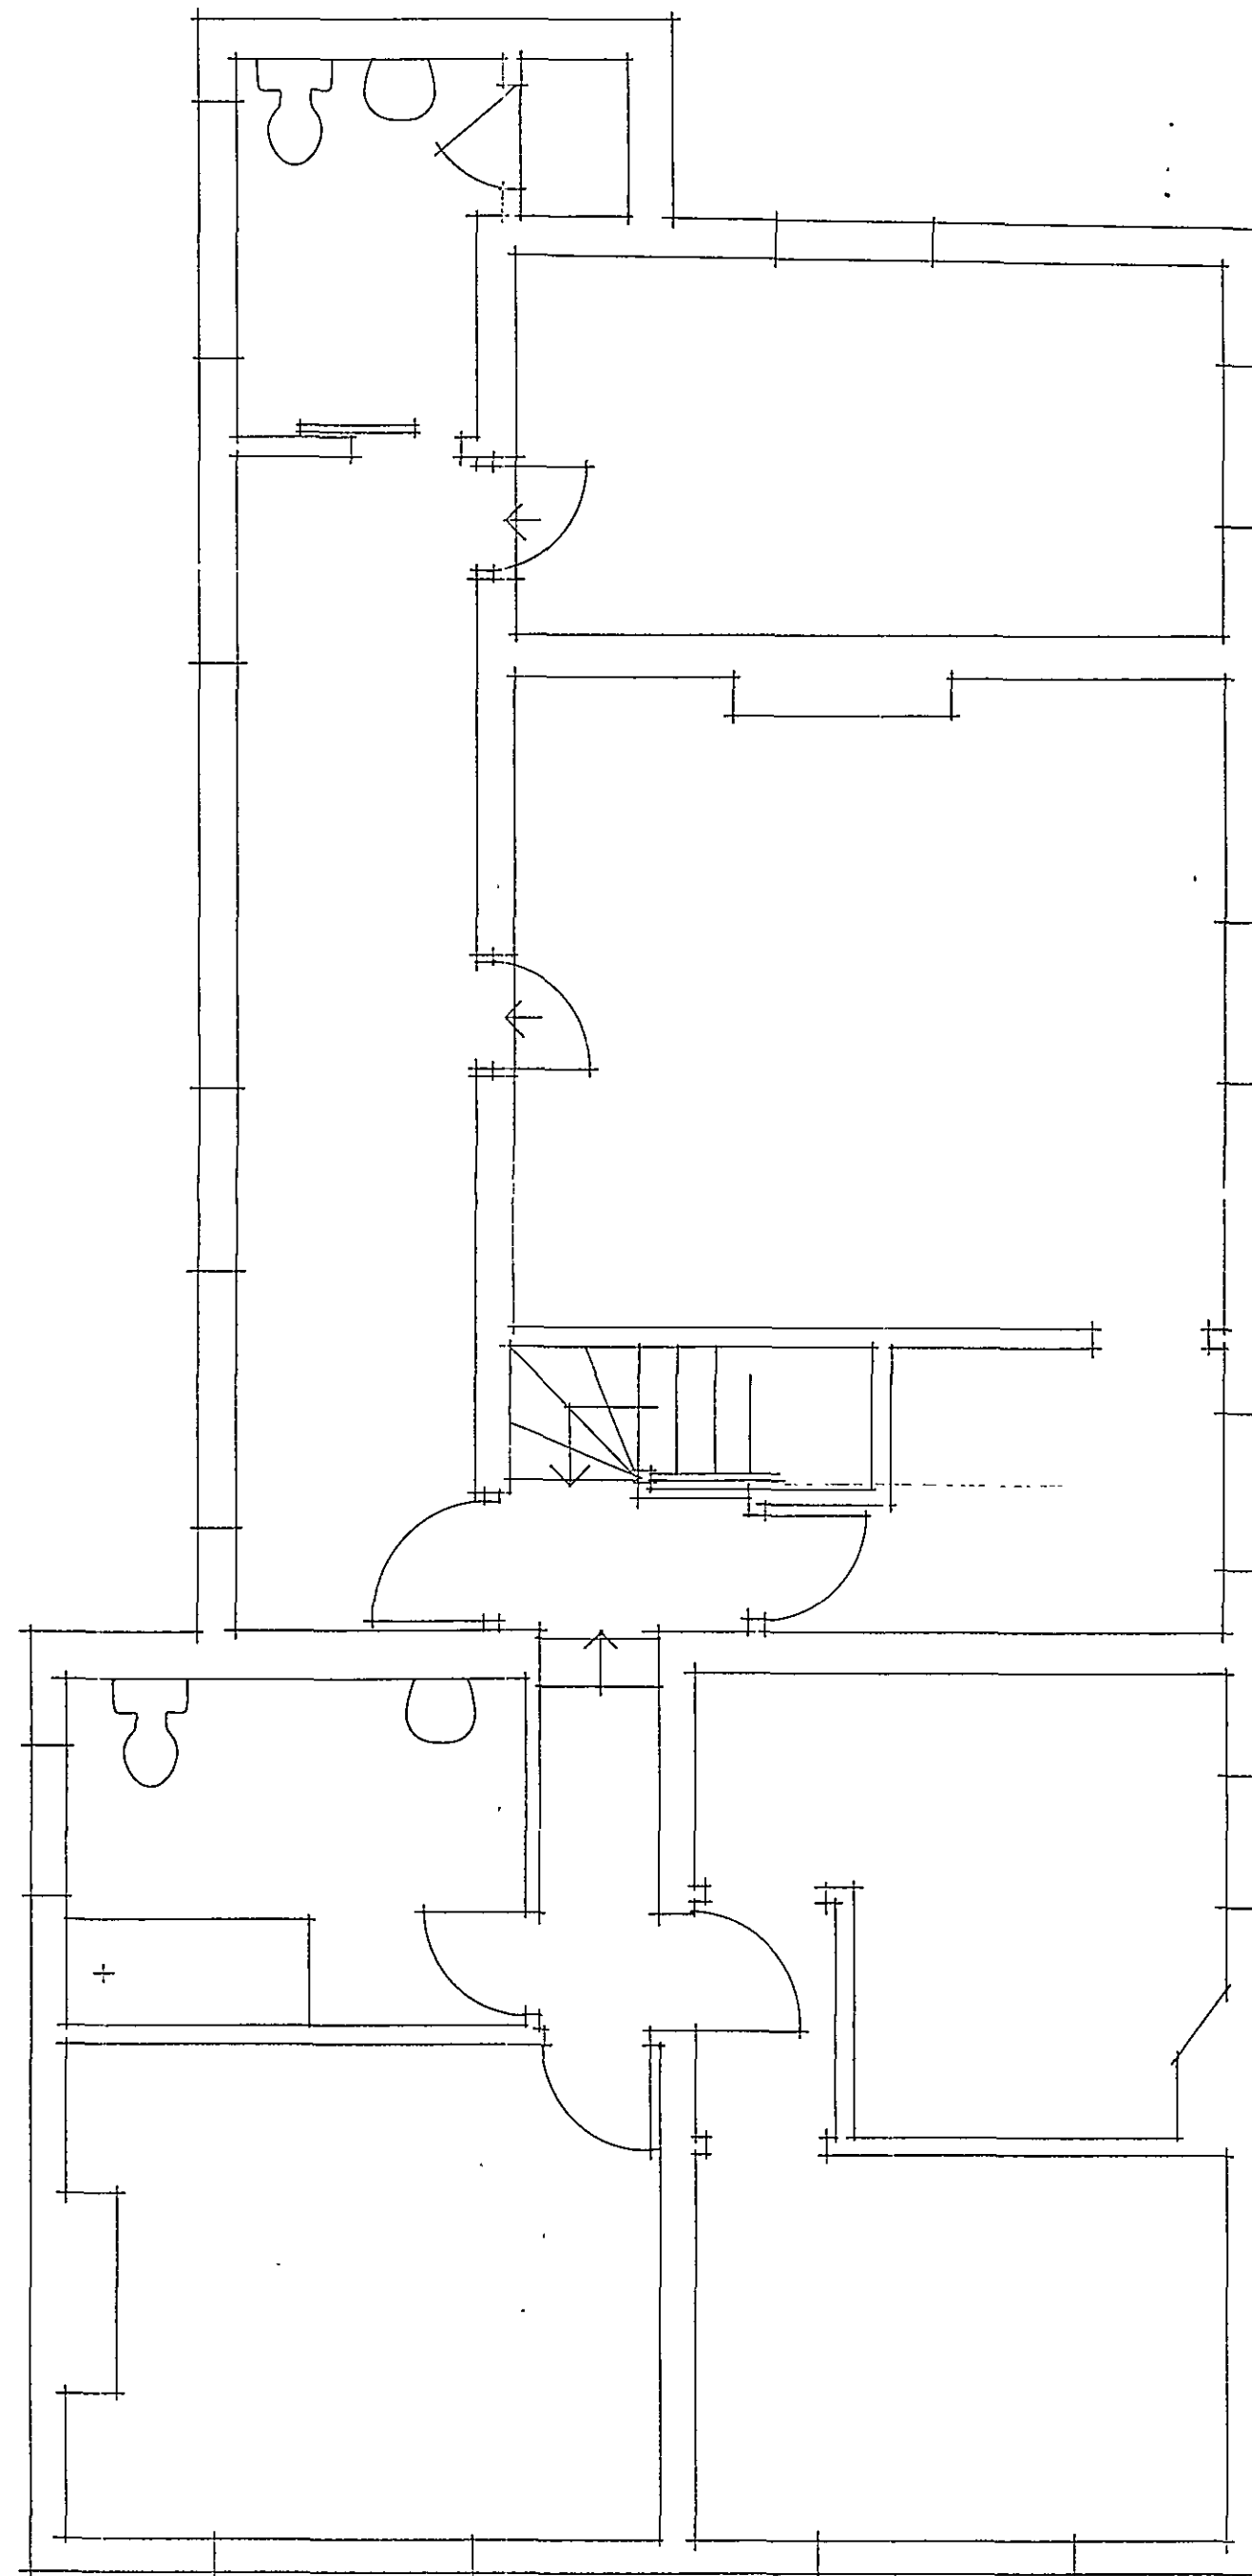


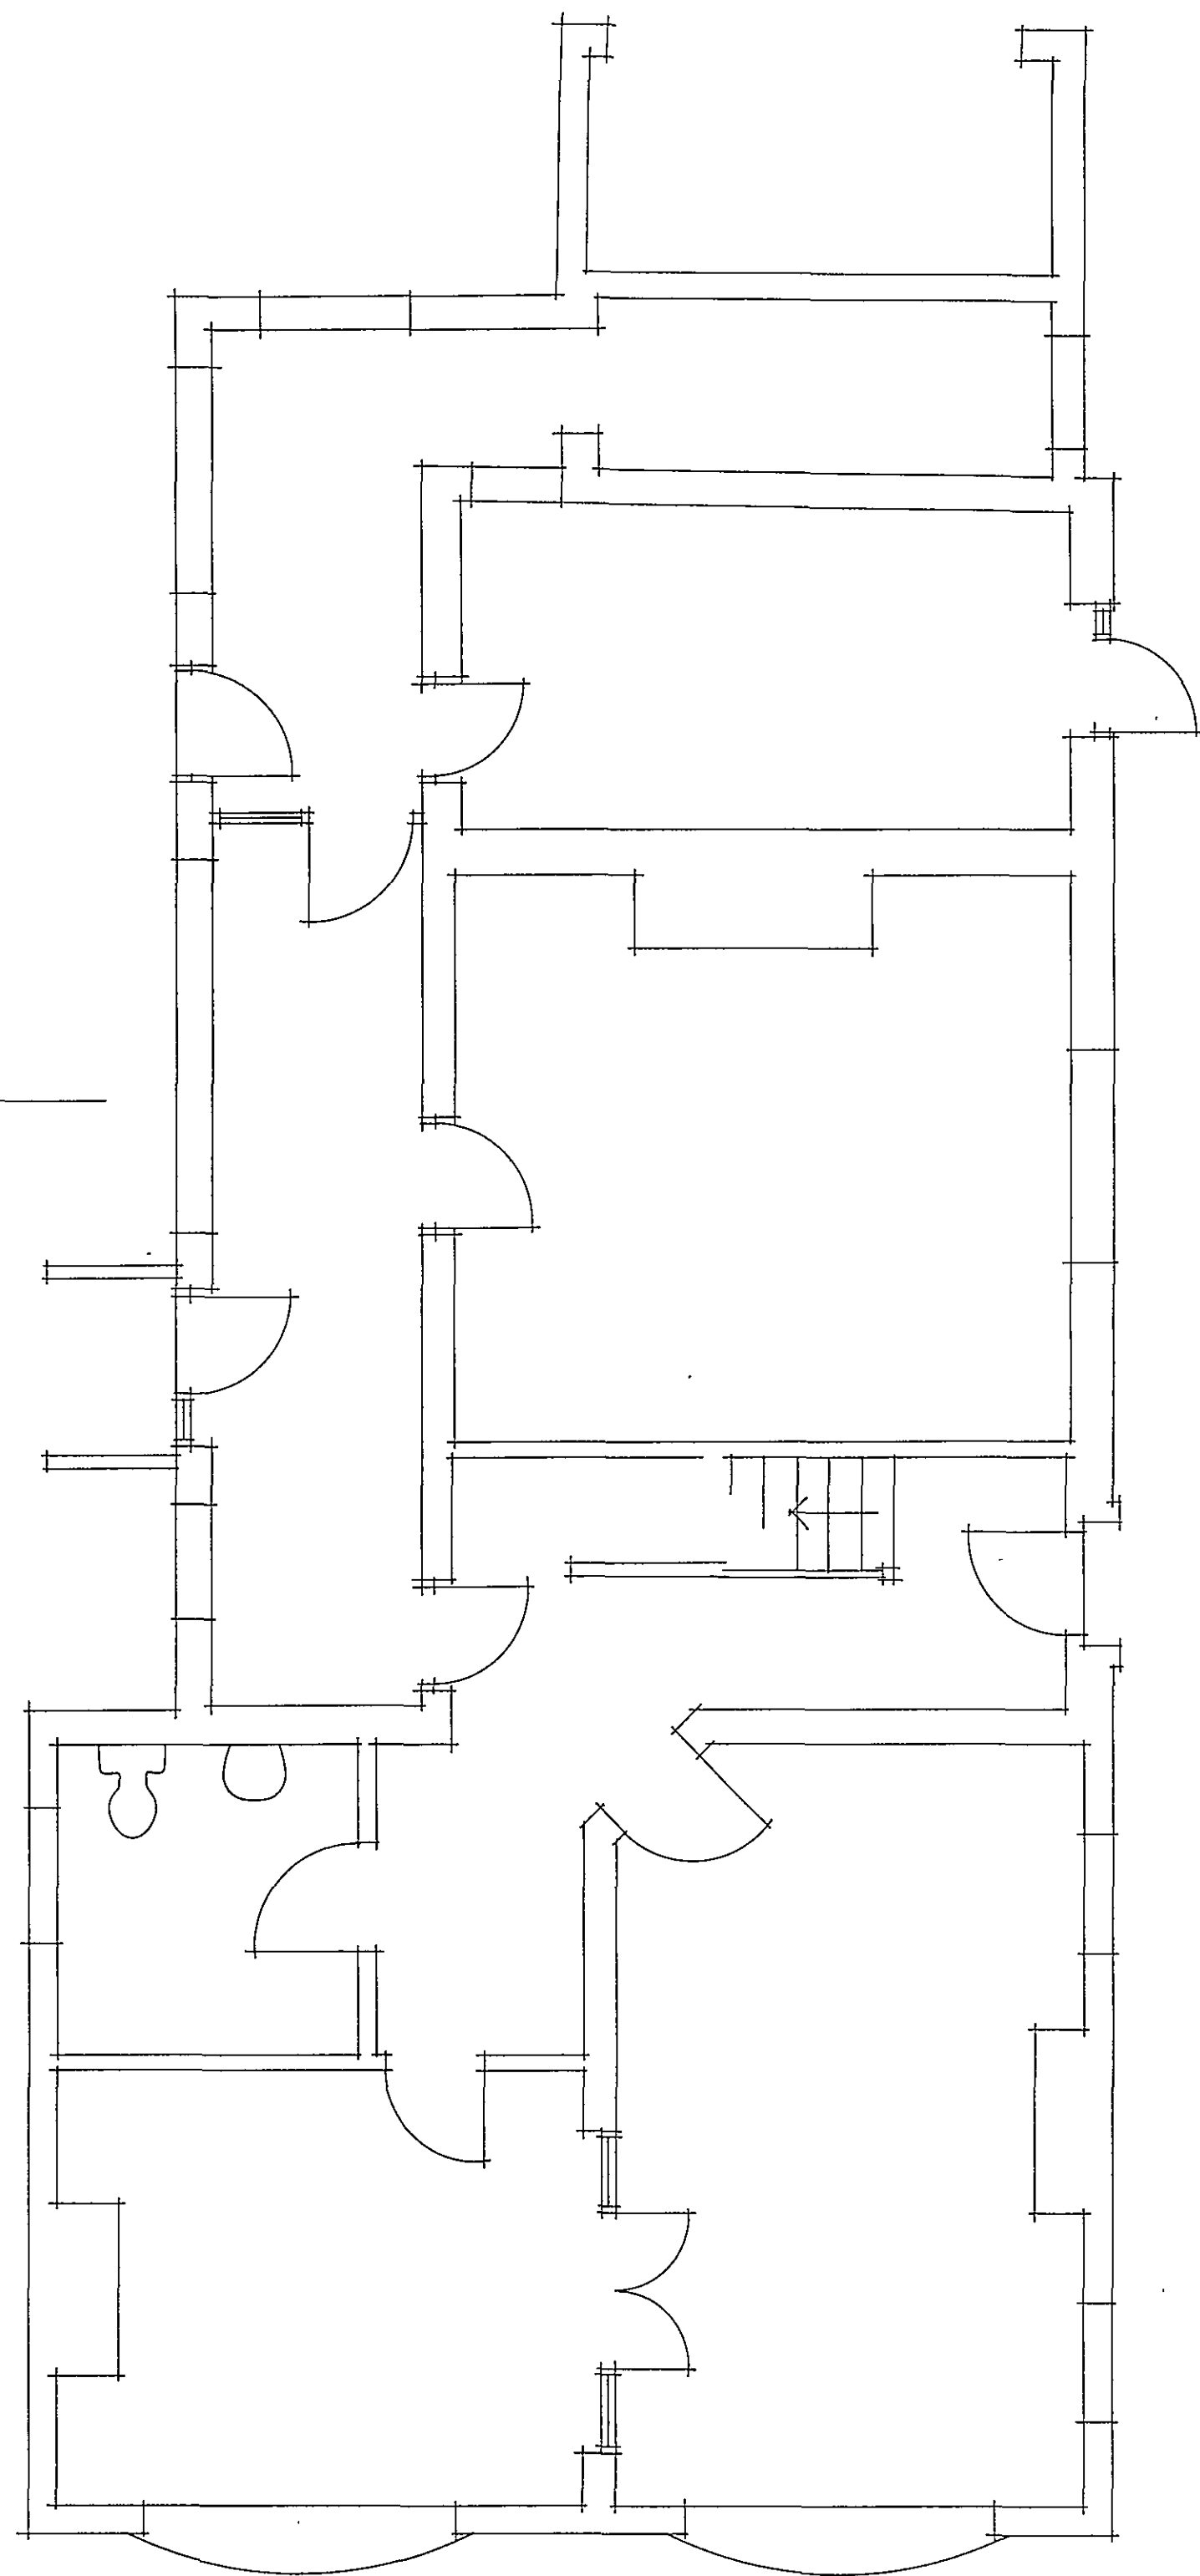

DETERMINED
PLAN

SINC
Planning & Development
- 4 DEC 2007
Ref: 1596/07

Project
**PLANS AND SECTION AS EXISTING
THE WARREN, STATION ROAD,
LONG SUTTON, SPALDING.**

Client
MR M COLE

ALAN HORNSBY
ARCHITECTURAL SERVICES LTD

"Little Acre"
Peak Hill, Cowbit,
Spalding, Lincs PE12 6AW
Tel. Holbeach (01406) 380591

Scale 1:50 Drg. no. 07/59/01
Date October 2007