
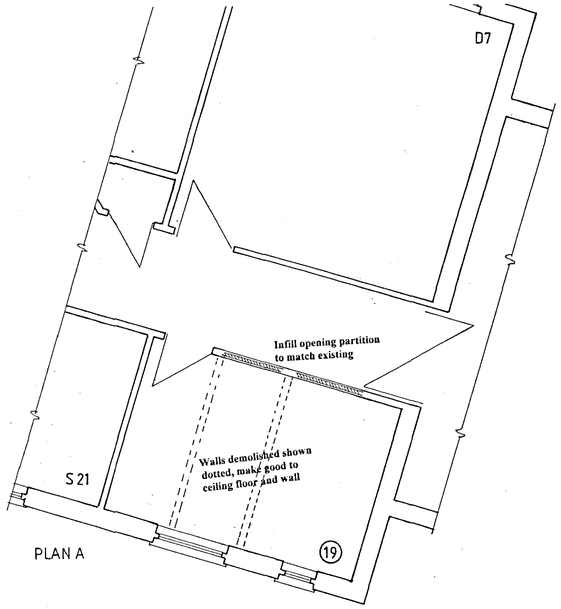


PLAN A

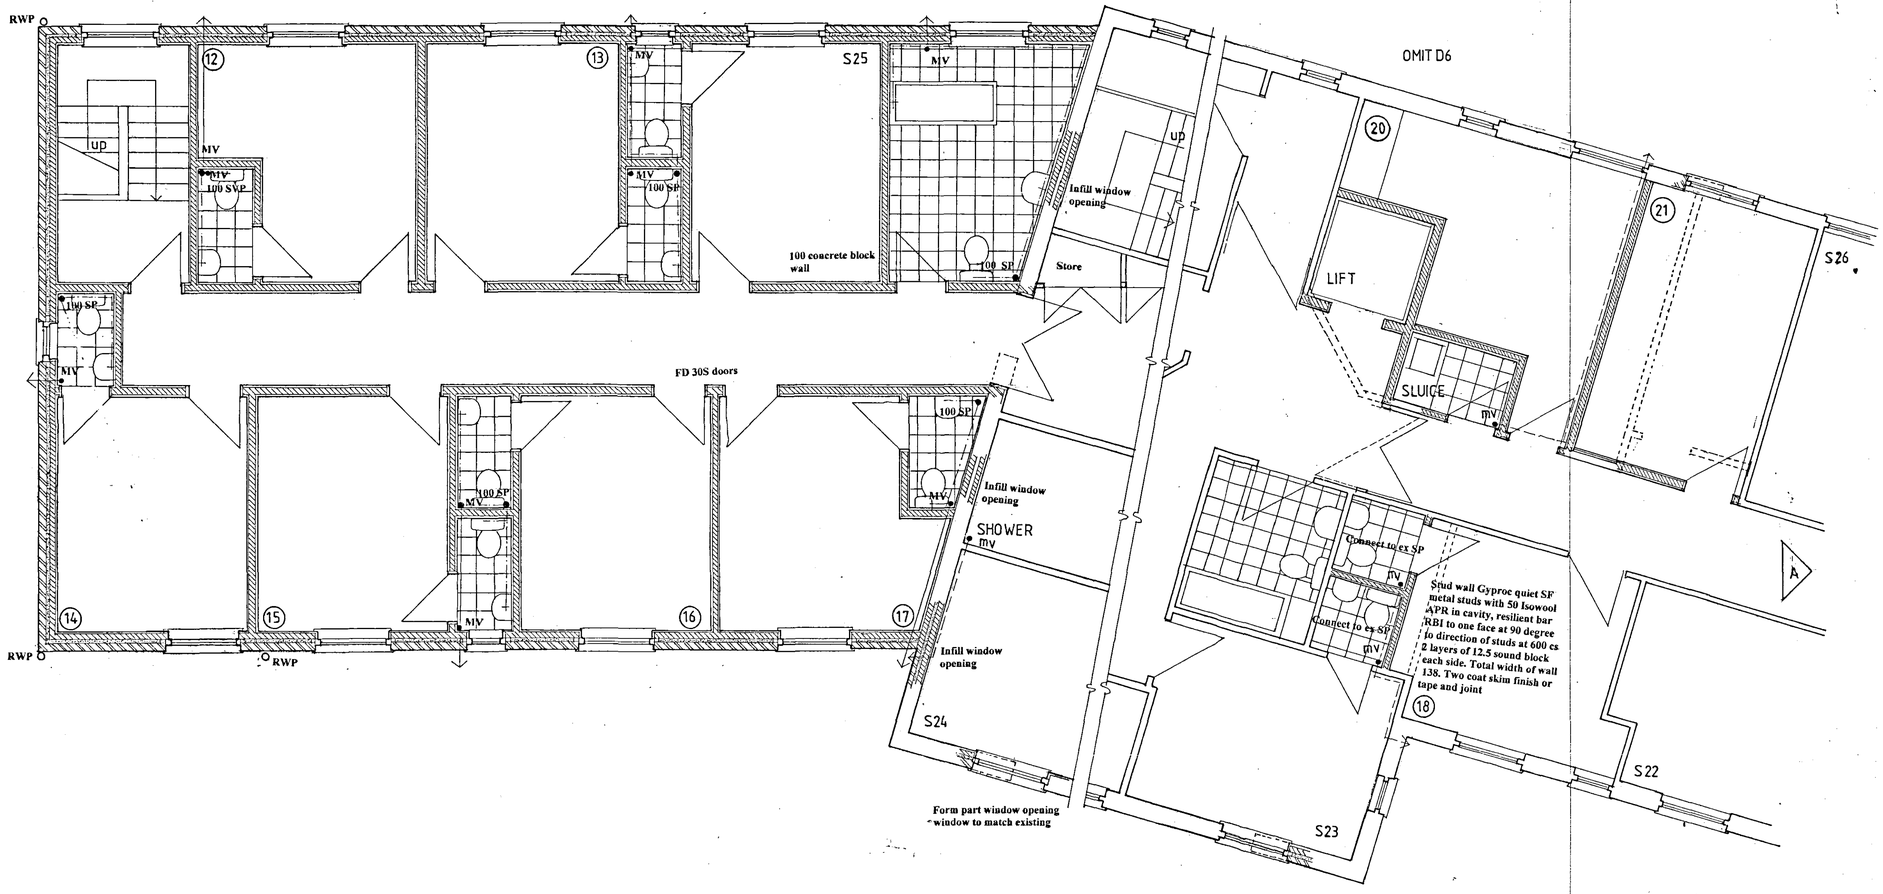

KEY. Refer to MLM letter dated 24.03.06

(2) Cavity barriers to be provided in roof space to ensure no cavity exceeds 20m in any one direction
(3) New double doors across corridors to be FD30S fire doors
(14) Rooms 18 and 23, fire resistance will be required to any new drainage passing through floors
(15) New drainage to be reassessed on site
(17) Access statements also to provide statement why access is not provided to first floor office and training room
(18) Full height glazing to corridor link to have adequate manifestations at 2 levels

DETERMINED PLAN

AMENDED PLAN
A1

0352/06

Ian Haye Partnership
15 HIGH STREET, NORTHWOLD
NORFOLK IP26 5LA
Tel: 01366-727 766 Fax: 01366-727 676

drawing A. NURSING HOME EXTENSION
FIRST FLOOR PLAN
GENERAL ARRANGEMENT

project ADDERLEY HOUSE
LONG SUTTON

scale 1.50 date 11.05

drw no 4161 GA. 3 rev E