
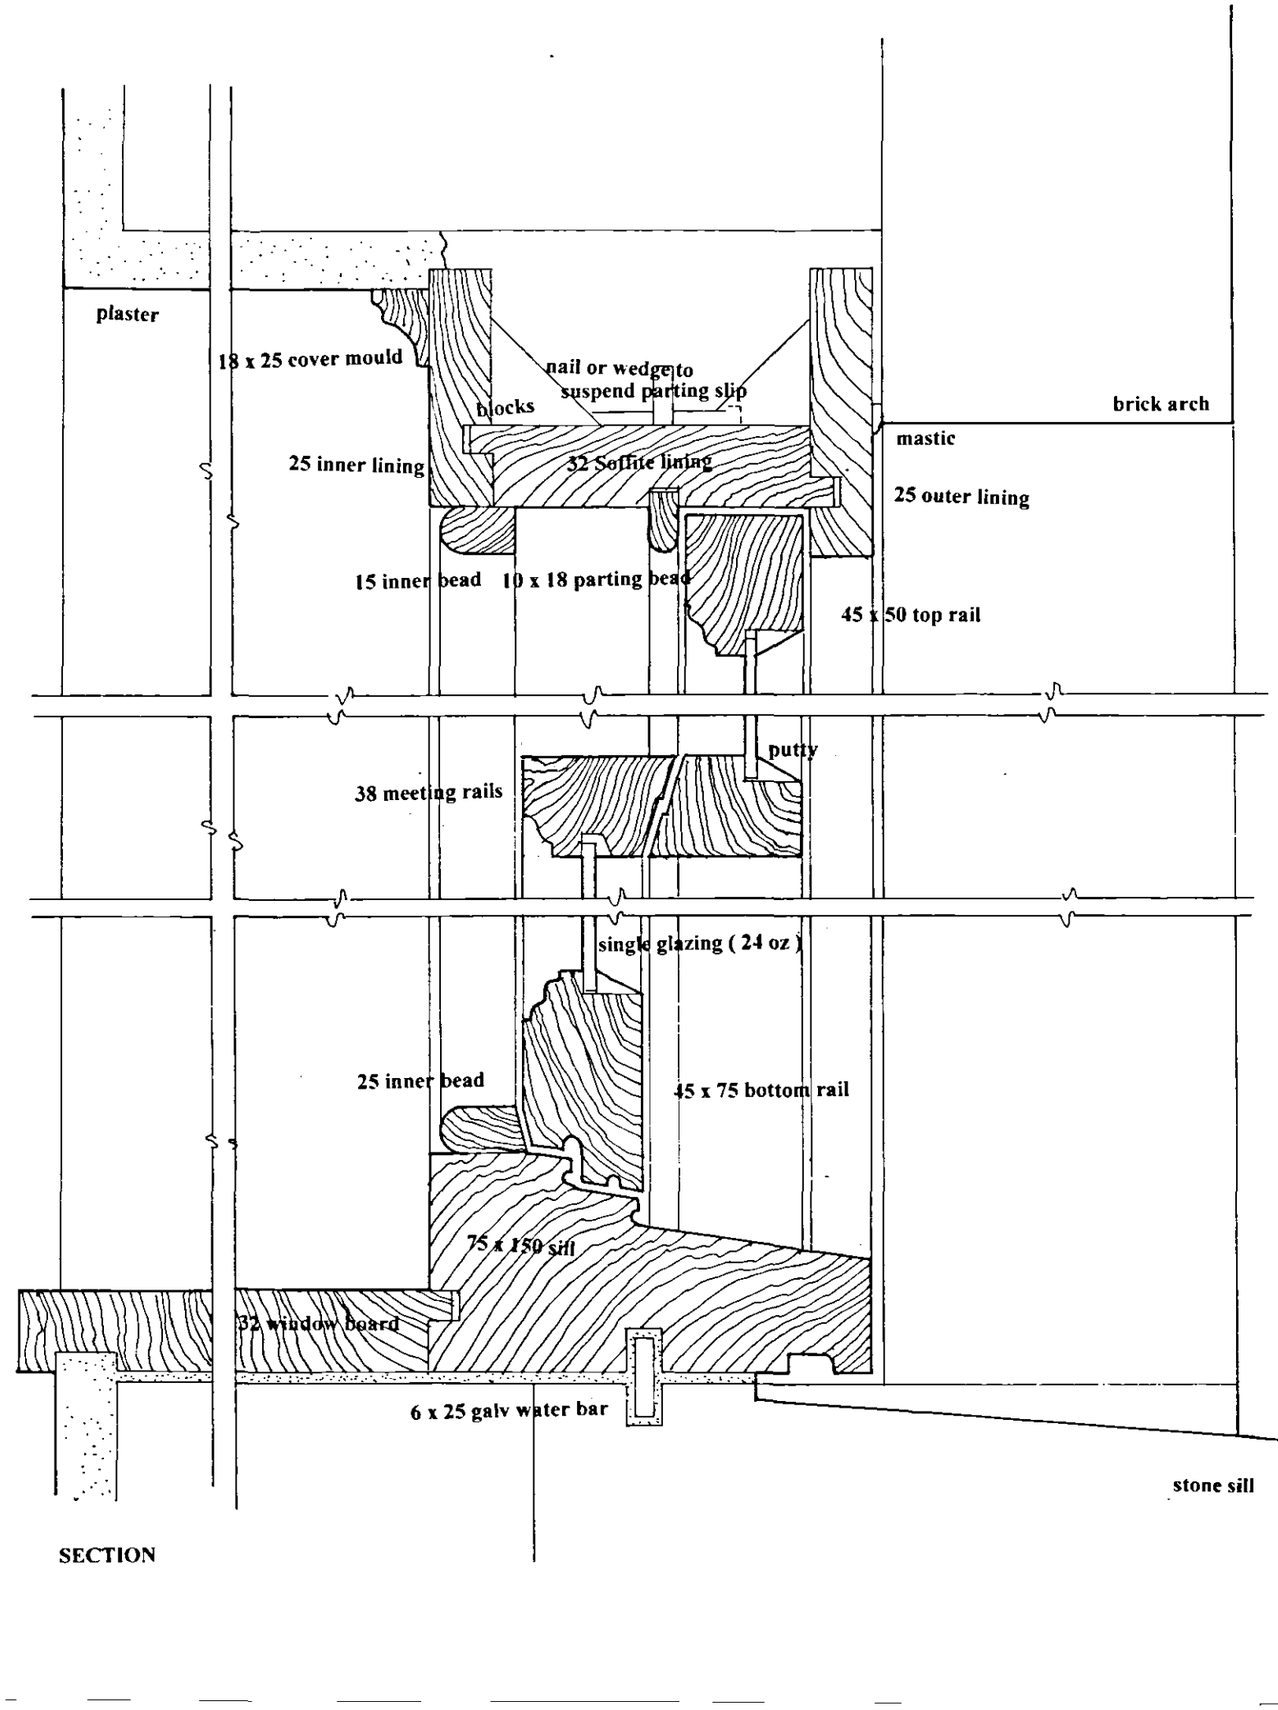



SECTION

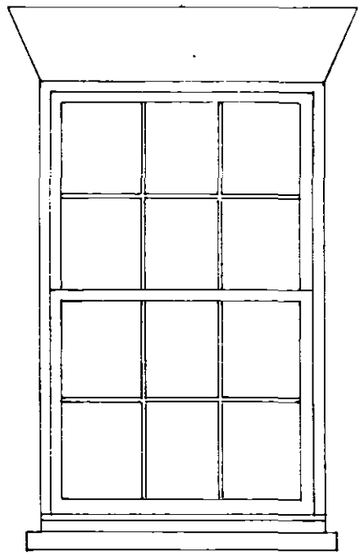

ELEVATION

HARDWOOD SASH WINDOW

SHDC
PLANNING & DEVELOPMENT
23 NOV 2005
Ref. 1607/05

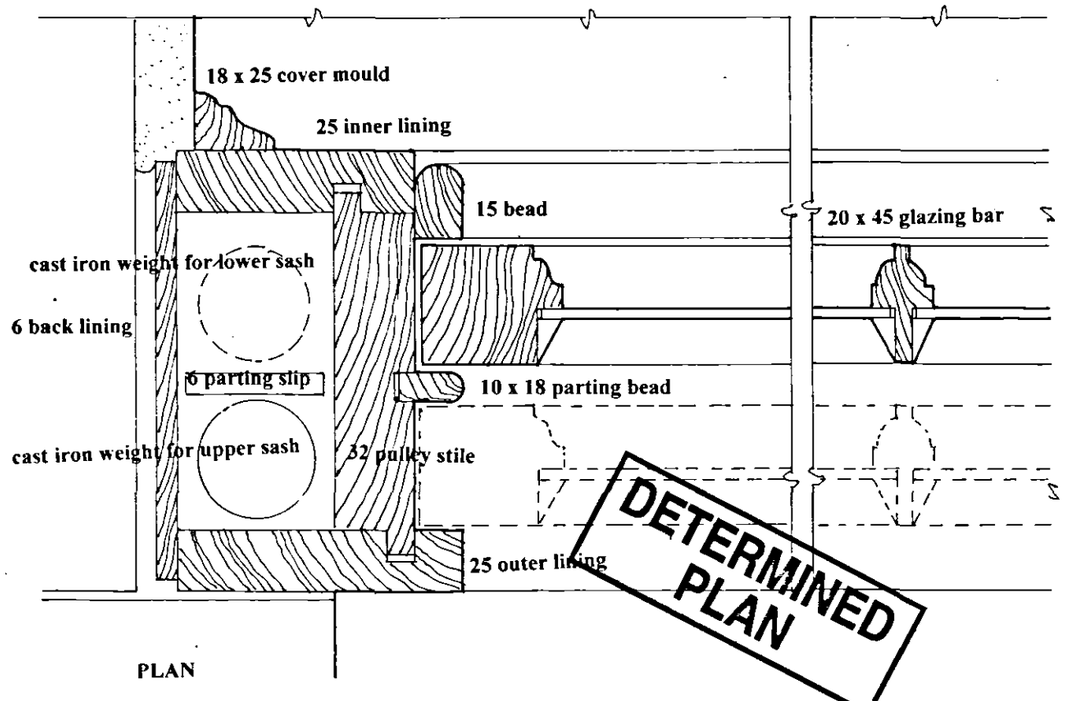

PLAN

Ian Haye Partnership
15 HIGH STREET, NORTHWOLD
NORFOLK IP26 5LA
Tel: 01366-727 766 Fax: 01366-727 676

drawing D. ADDERLEY HOUSE
SASH WINDOW
DETAIL

project ADDERLEY HOUSE
LONG SUTTON

scale 1.2. 1.25 date 11.05

drw no 4161 GA. 12 rev