
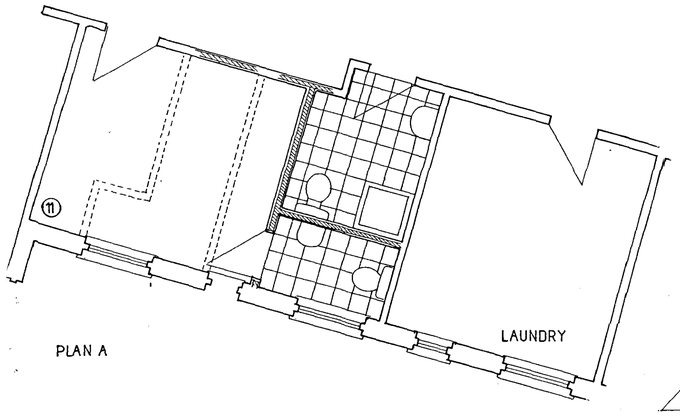


PLAN A


Ambulant disabled staircase maximum rise 170, minimum tread 250, 100 x 100 hw newel posts, 50 x 75 hw handrail, 25 x 25 hw spindles, see Adderley House staircase detail GA13

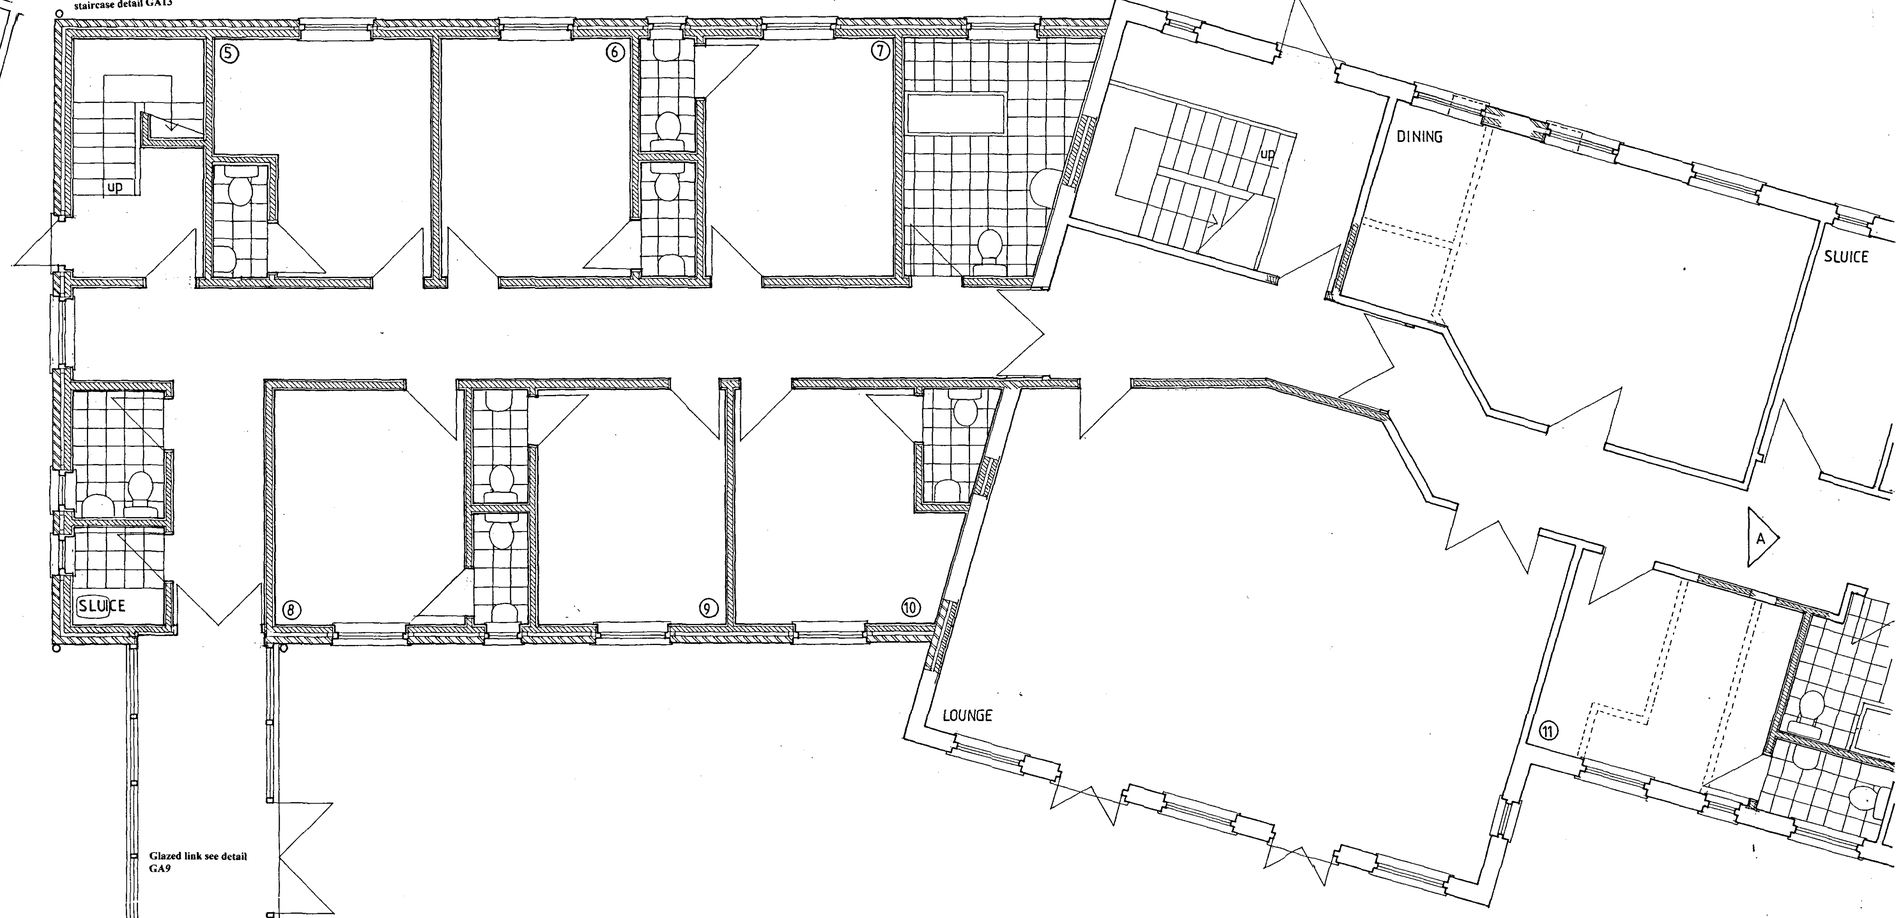

Rebuild brickwork hatched existing bricks, outer skin bond to match existing with snapped headers, 75 cavity, Drytherm insulation, 100 concrete block inner skin, 2 coat cement sand render, Siripite finish

Top hung windows to match existing first floor rear windows

Glazed link see detail GA9

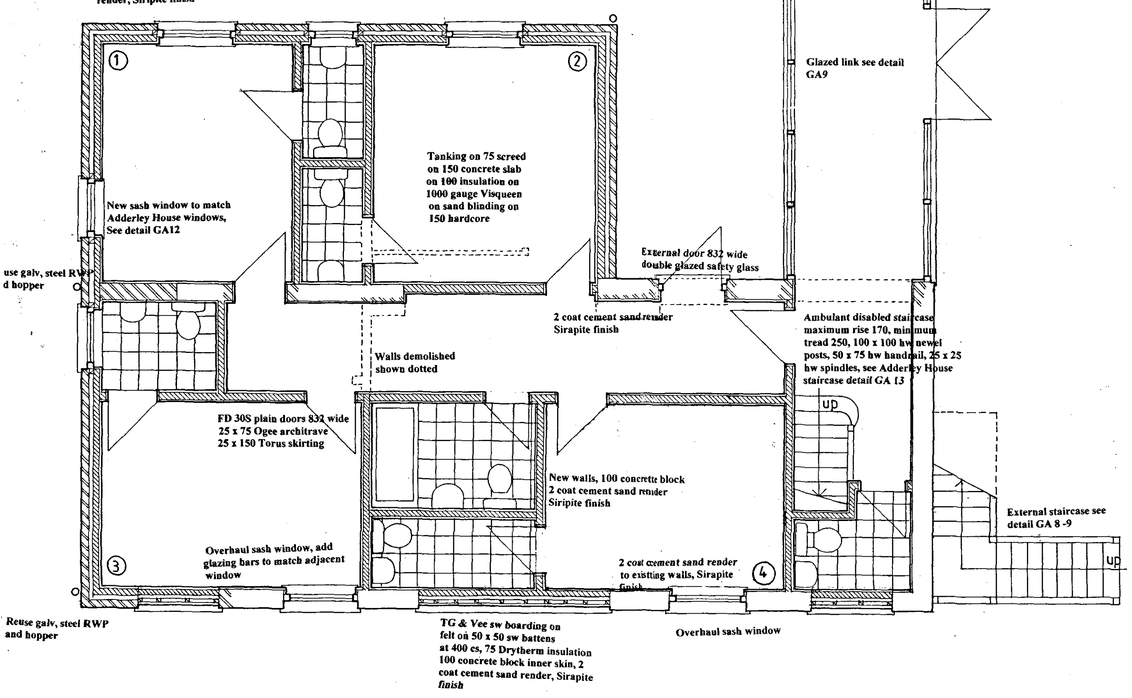

use galv, steel RWP
d hopper

SHDC
PLANNING & DEVELOPMENT
2 3 NOV 2005
Ref. 160703

SCHEDULE OF ROOM SIZES. M2

1. 12.1
2. 14.2
3. 12.7
4. 12.0
5. 12.0
6. 12.1
7. 12.1
8. 12.1
9. 12.1
10. 12.9
11. 12.5
12. 12.0
13. 12.1
14. 12.1
15. 12.1
16. 12.1
17. 12.9
18. 12.0
19. 12.1

SUPERSEDED

Ian Haye Partnership
15 HIGH STREET, NORTHWOLD
NORFOLK IP26 5LA
Tel: 01366-727 766 Fax: 01366-727 676

drawing A. NURSING HOME EXTENSION
GROUND FLOOR PLAN
GENERAL ARRANGEMENT

project ADDERLEY HOUSE
LONG SUTTON

scale 1.50 date 11.05

drw no 4161 GA. 2 rev