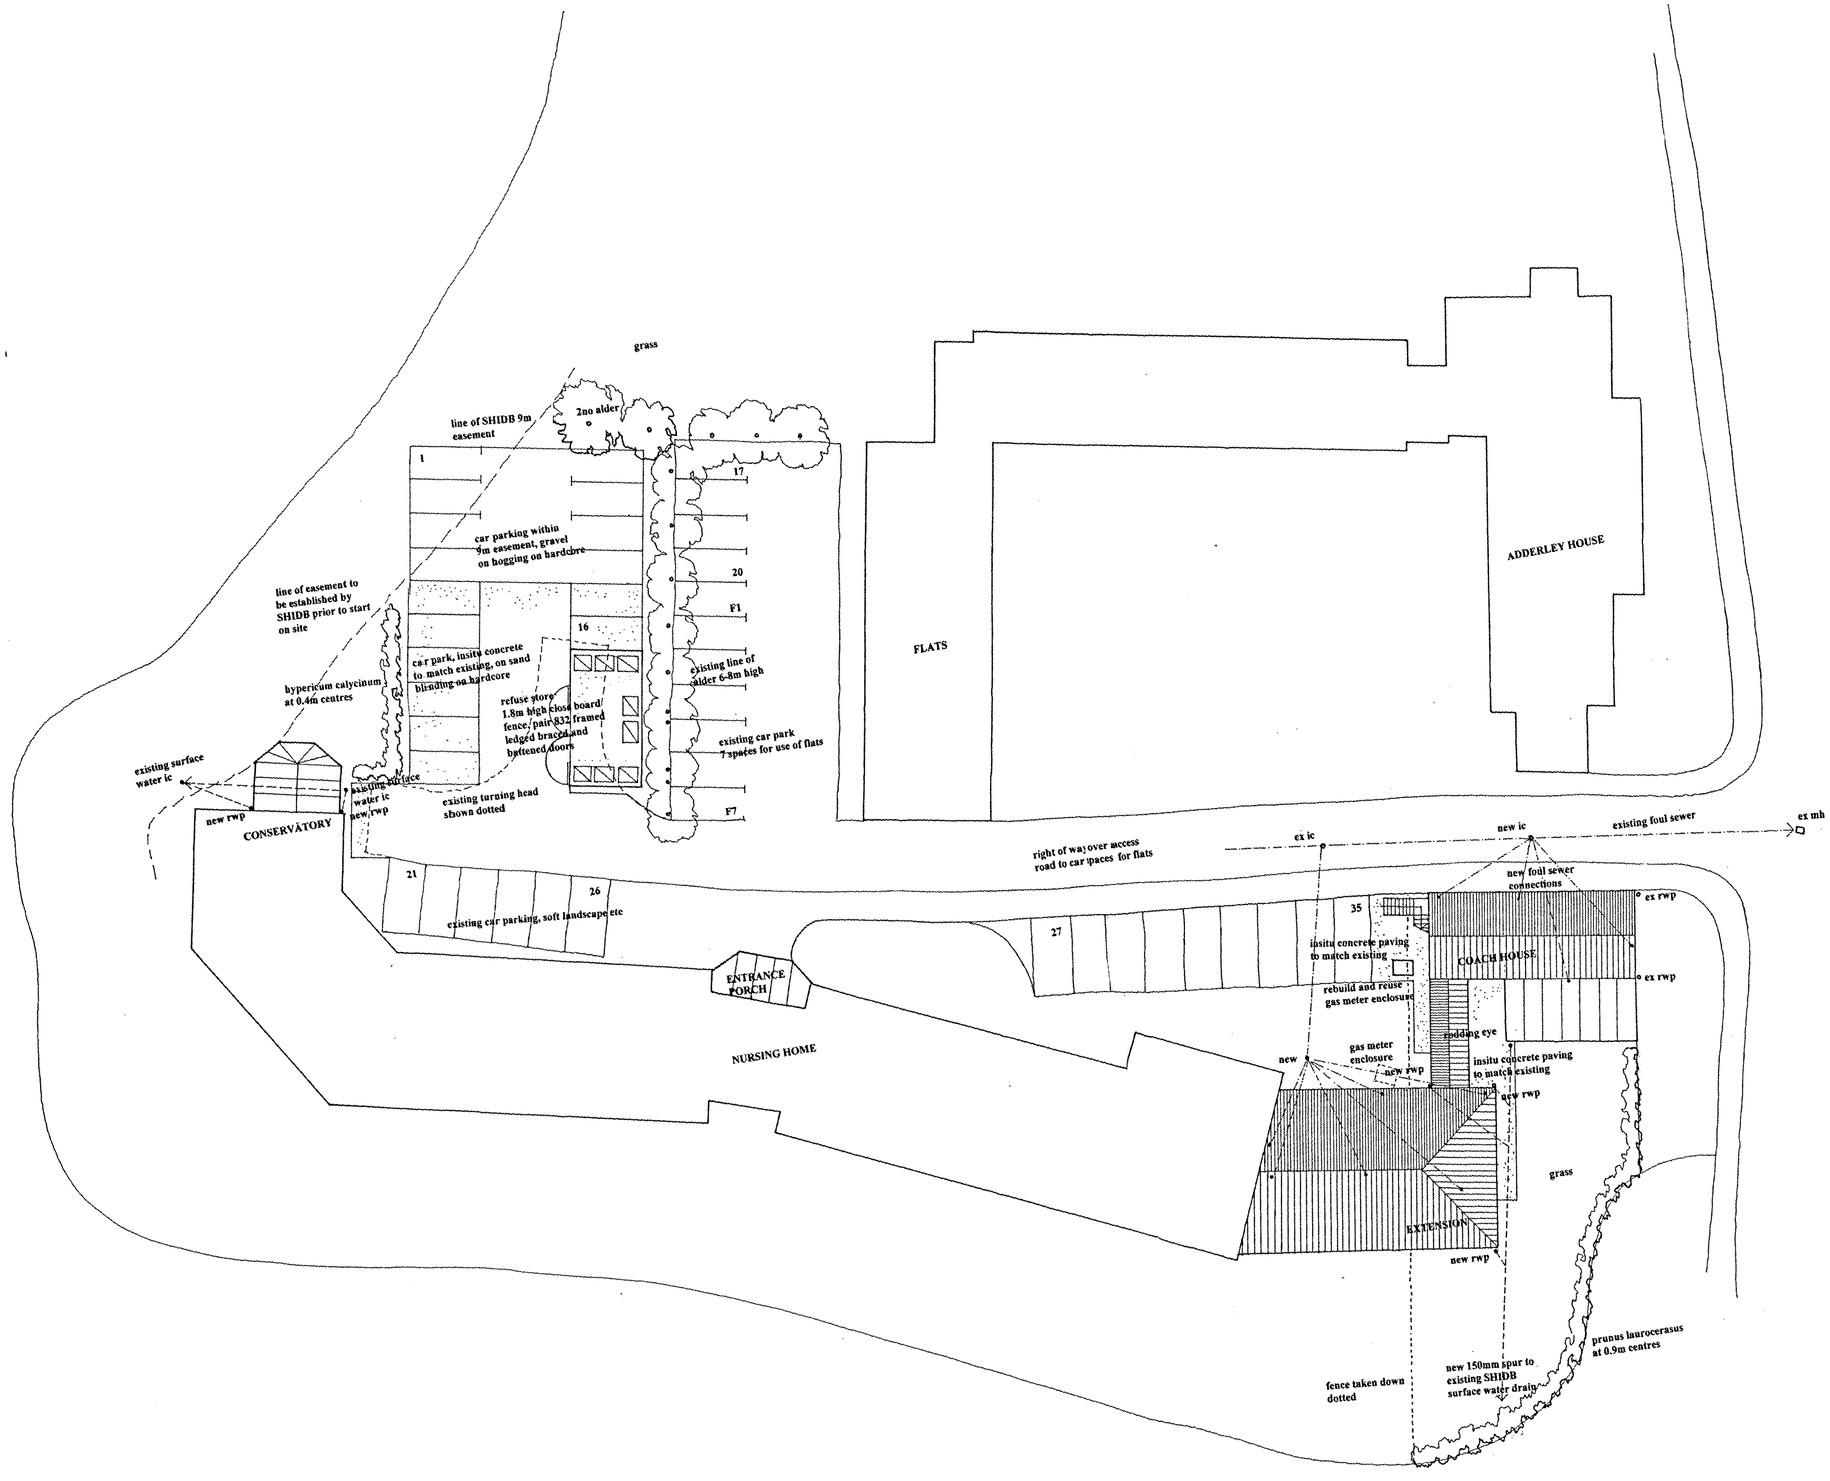


SHDC
PLANNING & DEVELOPMENT
2 3 NOV 2005
Ref. 160705

SUPERSEDED

Ian Haye Partnership
15 HIGH STREET, NORTHWOLD
NORFOLK IP26 5LA
Tel: 01366-727 766 Fax: 01366-727 676

drawing SITE PLAN
GENERAL ARRANGEMENT

project ADDERLEY HOUSE
LONG SUTTON

scale 1.200

date 11.05

drw no 4161 GA. 1

rev