


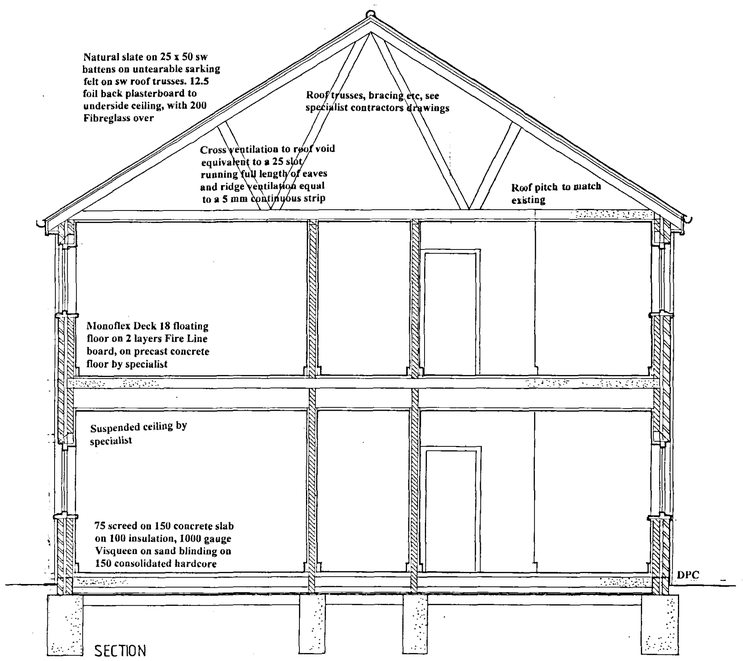


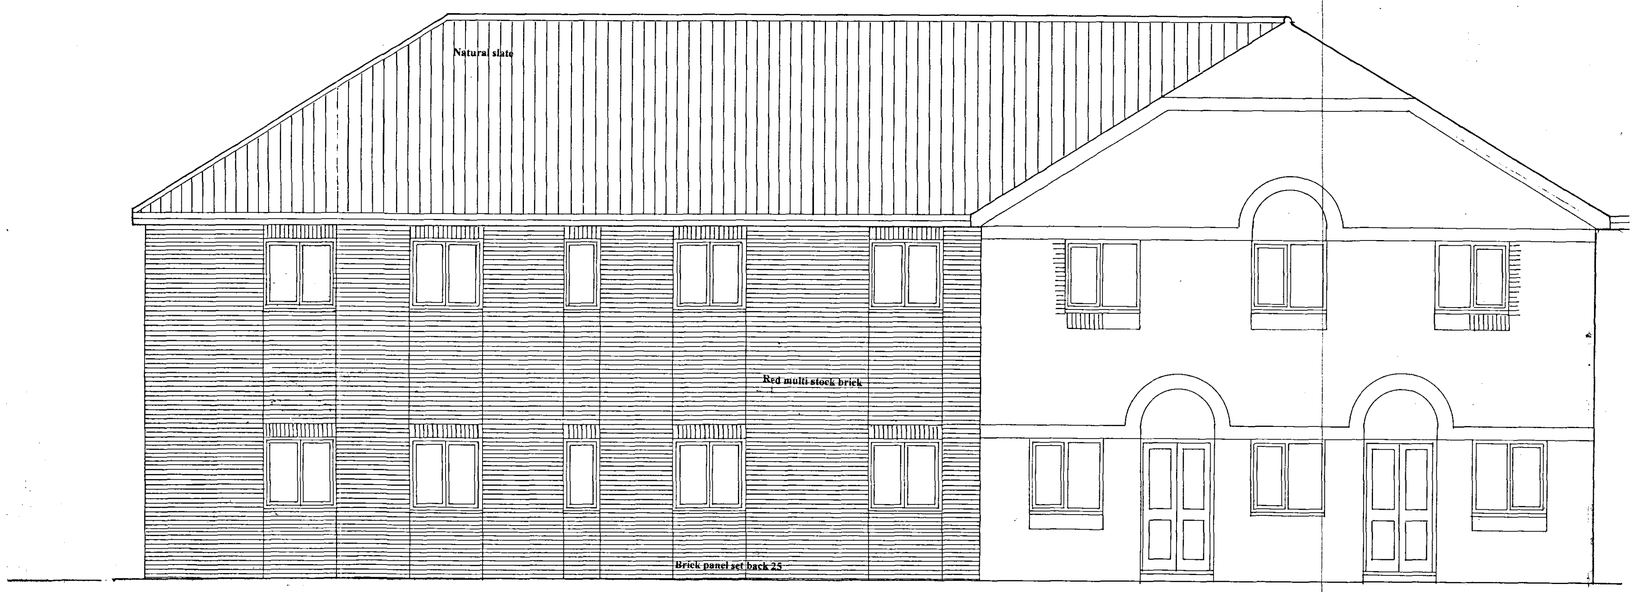

FRONT ELEVATION EXTENSION

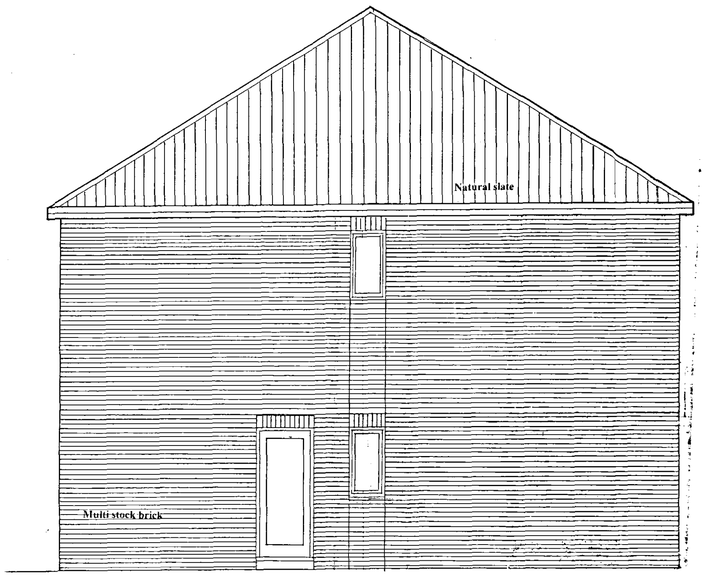

FLANK ELEVATION EXTENSION

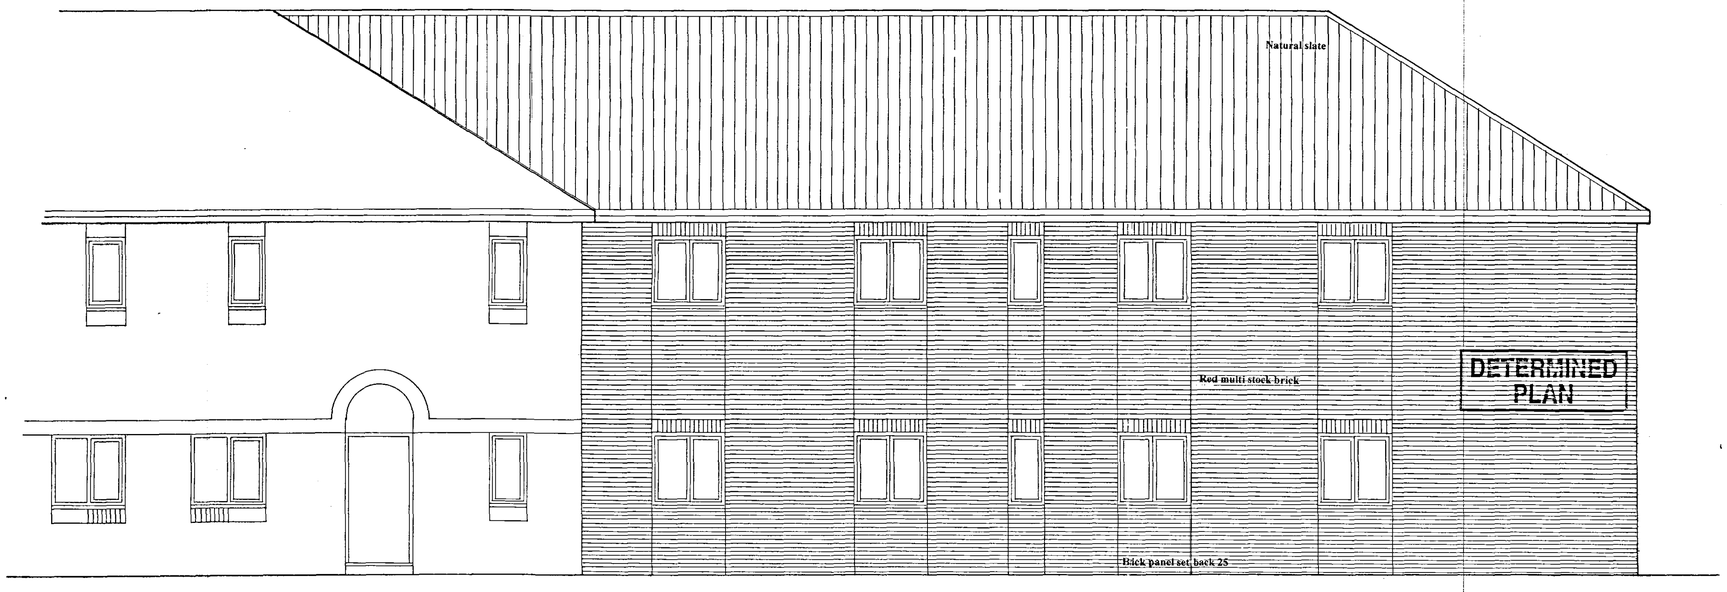

REAR ELEVATION

DETERMINED PLAN

AMENDED PLAN
Ref. A1

SNDC Planning & Development
05 MAY 2006
Ref: 0381/06

Ian Haye Partnership
15 HIGH STREET, NORTHWOLD
NORFOLK IP26 5LA
Tel: 01366-727 766 Fax: 01366-727 676

project ADDERLEY HOUSE
LONG SUTTON

drawing A. NURSING HOME EXTENSION
ELEVATIONS 1
GENERAL ARRANGEMENT

scale 1.50 date 11 .05

drw no 4161. GA4 rev B