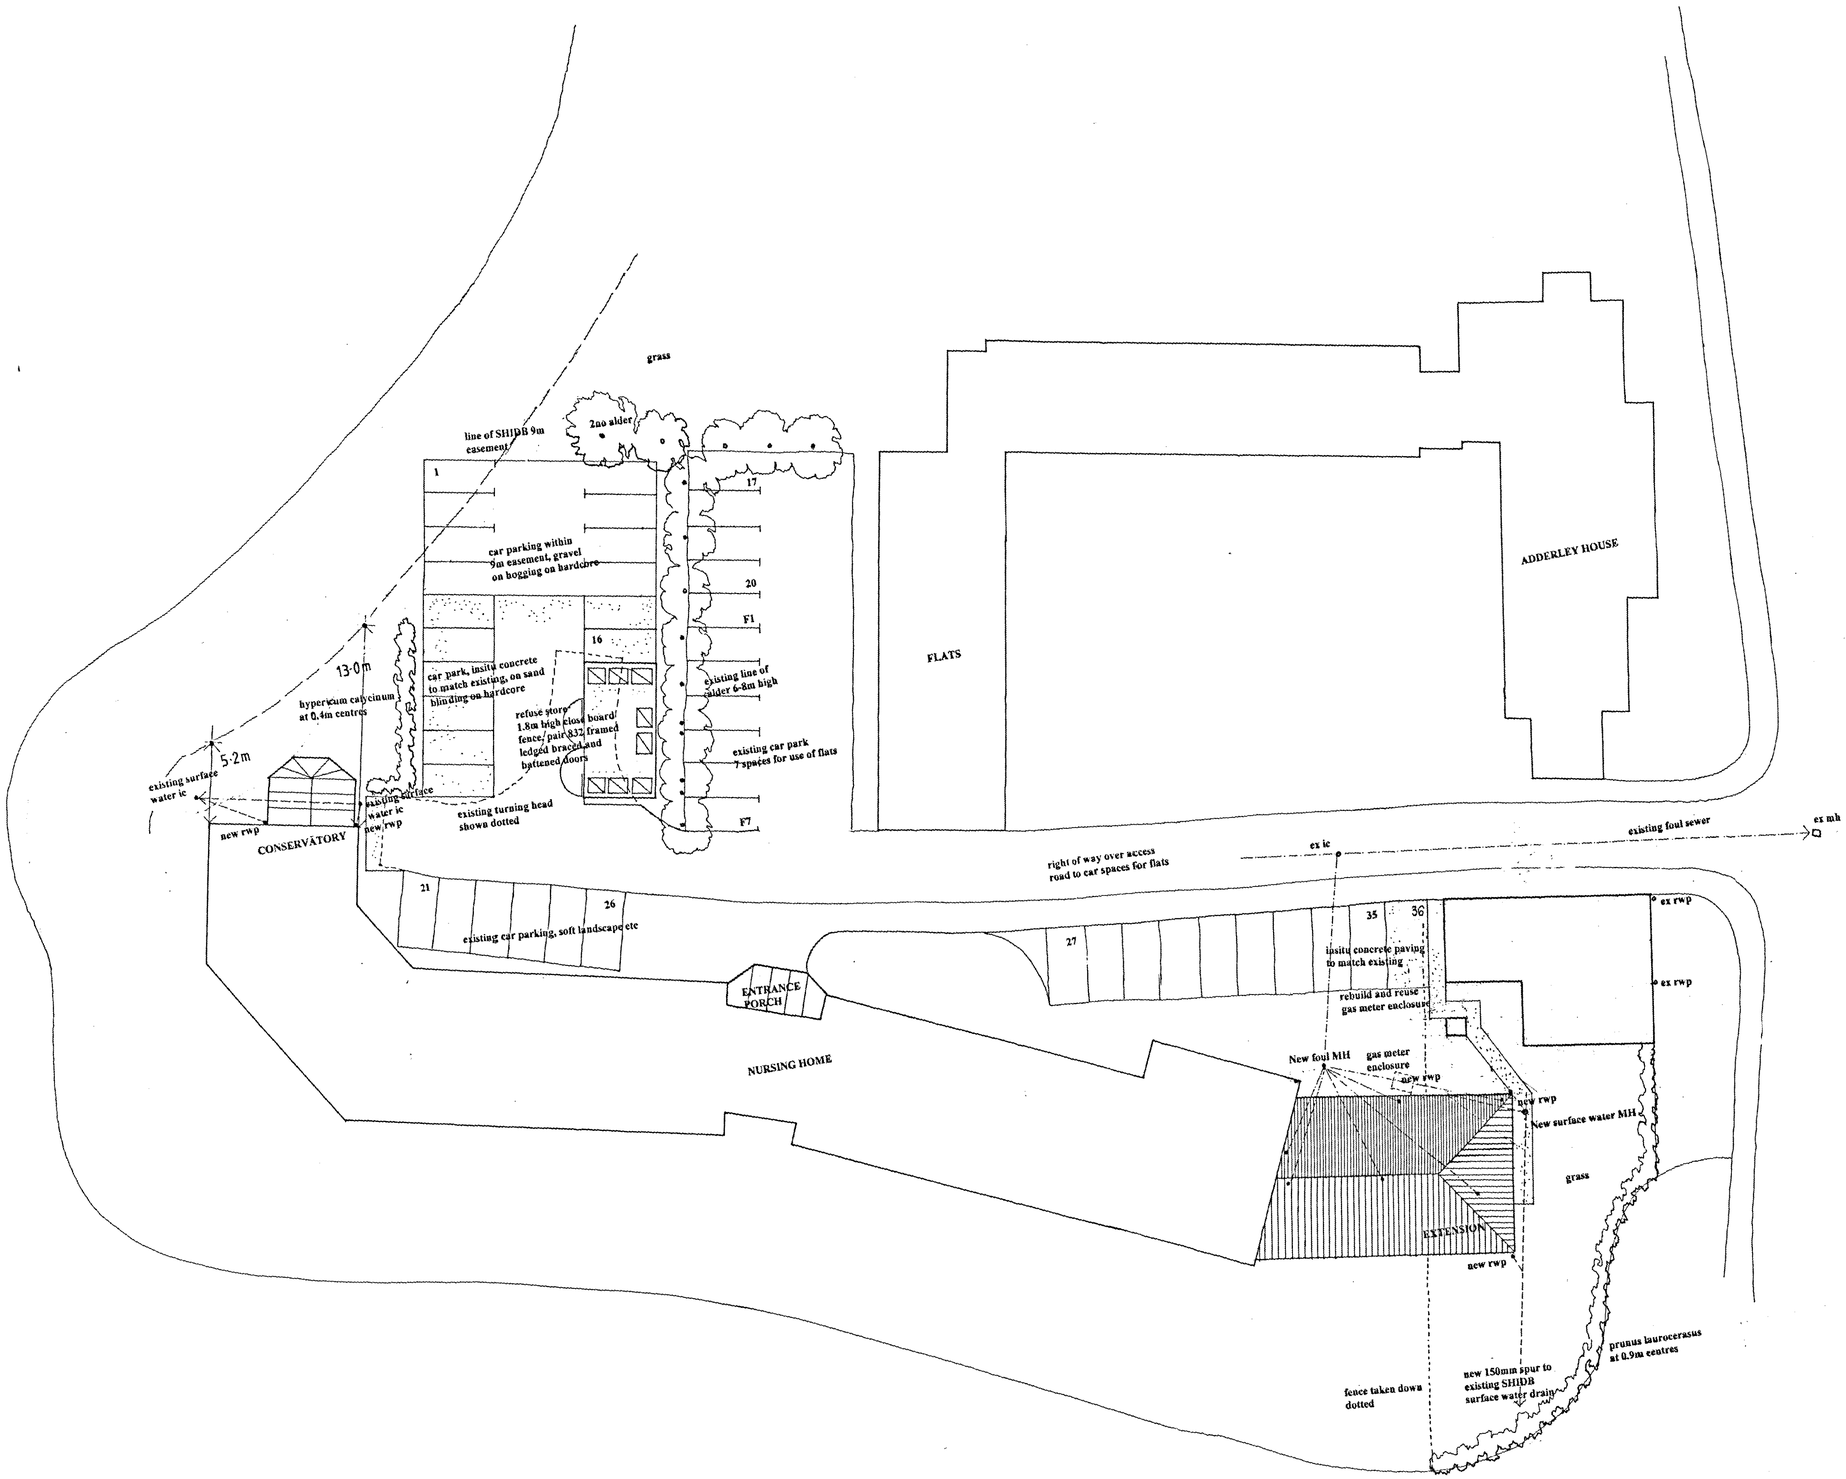


DETERMINED PLAN

AMENDED PLAN
Ref. A1

Planning & Development
05 MAY 2006
Ref. 0381/06

Ian Haye Partnership
15 HIGH STREET, NORTHWOLD
NORFOLK IP26 5LA
Tel: 01366-727 766 Fax: 01366-727 676

project ADDERLEY HOUSE
LONG SUTTON

drawing SITE PLAN
GENERAL ARRANGEMENT

scale 1:200
date 11.05
drw no 4161 GA. 1
rev B