

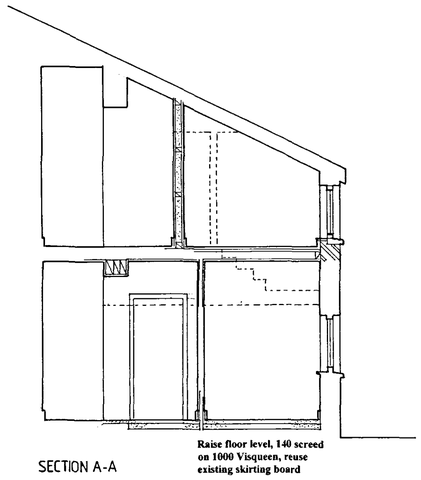


SECTION A-A

Raise floor level, 140 screed on 1000 Visqueen, reuse existing skirting board

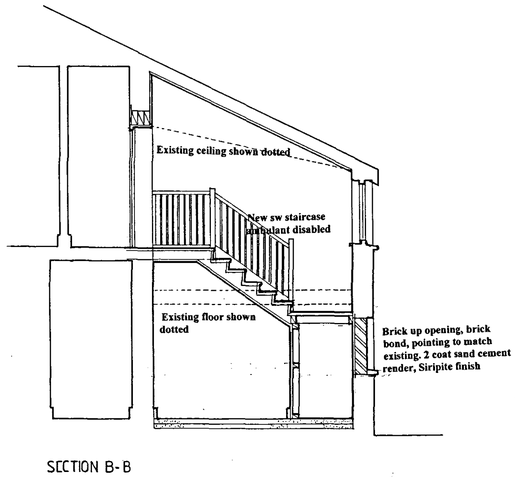

SECTION B-B

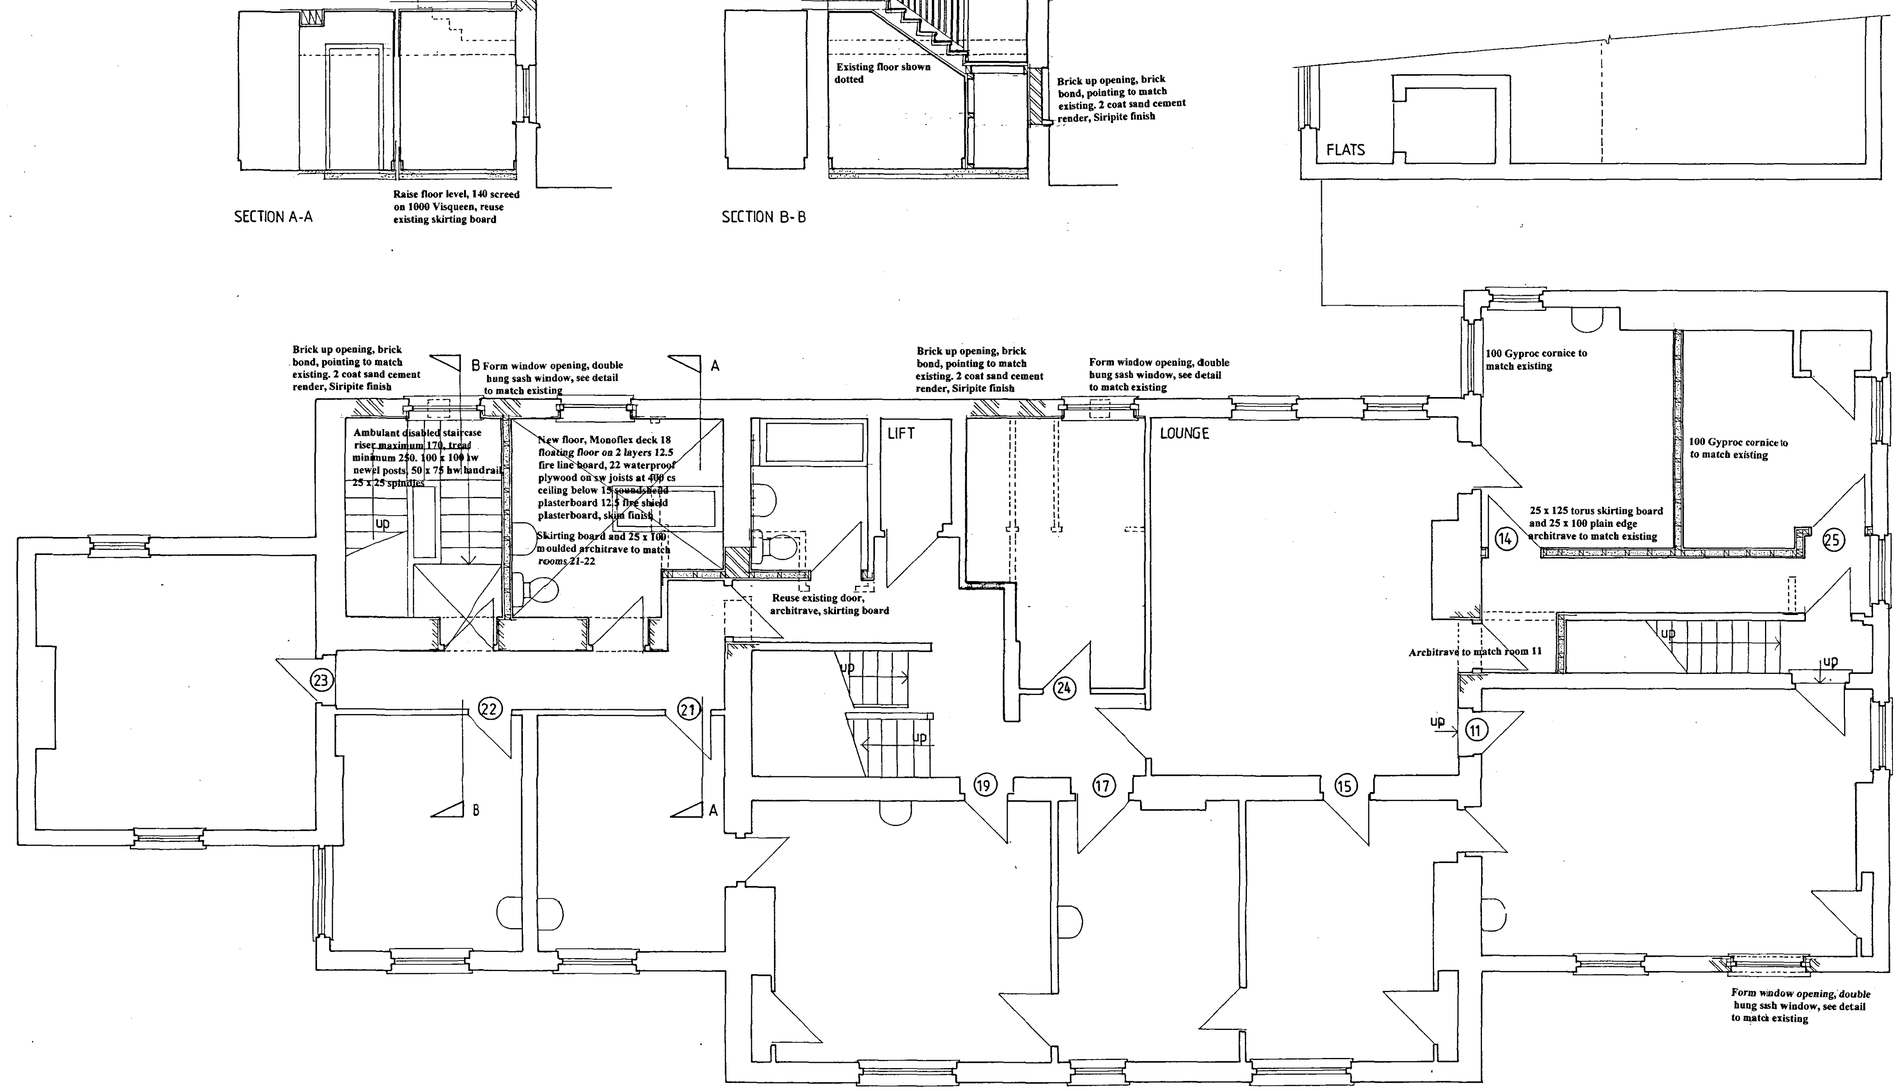

SHDC
PLANNING & DEVELOPMENT
2 3 NOV 2005
Ref. 1608/05

DETERMINED PLAN

Ian Haye Partnership
15 HIGH STREET, NORTHWOLD
NORFOLK IP26 5LA
Tel: 01366-727 766 Fax: 01366-727 676

drawing D. ADDERLEY HOUSE
FIRST FLOOR PLAN
GENERAL ARRANGEMENT

project ADDERLEY HOUSE
LONG SUTTON

scale 1.50 date 11.05

drw no 4161 GA. 7 rev