
KEY

Walls demolished shown dotted

100 concrete block wall
2 coat sand, cement render
sirapite finish

Stud wall, Gyproc quiet SF, 70 metal studs with 50 Isowool APR in cavity, resilient bar to one face at 90 degree to direction of studs at 600 cs, 2 layers of 12.5 sound block each side. Total width of wall 138. Two coat skim finish

New doors FD 30S plain
min 813 wide

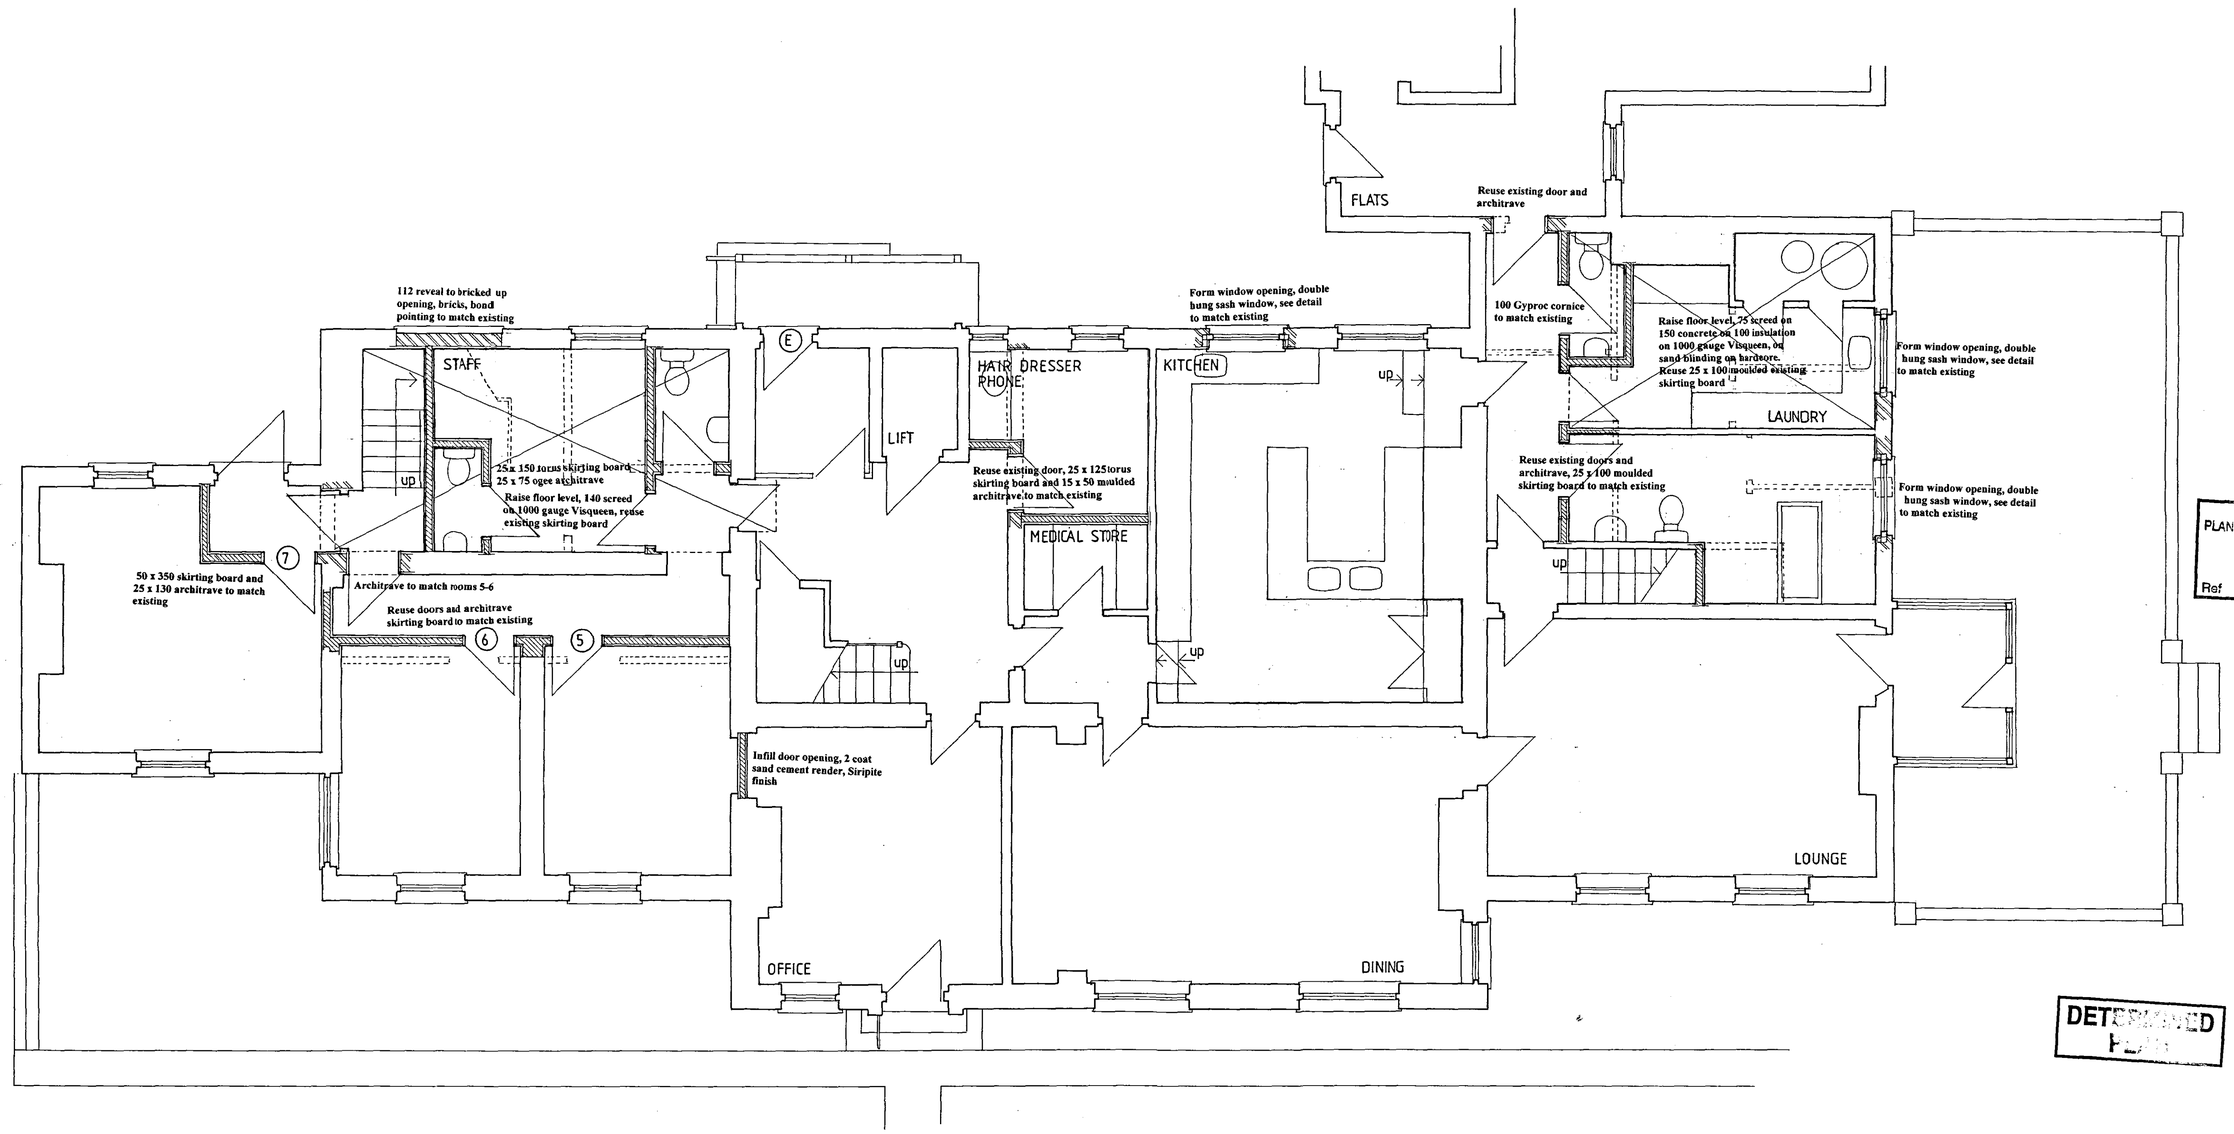

SHDC
PLANNING & DEVELOPMENT
2 3 NOV 2005
Ref 1608/05

DETERMINED

Ian Haye Partnership
15 HIGH STREET, NORTHWOLD
NORFOLK IP26 5LA
Tel:01366-727 766 Fax: 01366-727 676

project ADDERLEY HOUSE
LONG SUTTON

drawing D. ADDERLEY HOUSE
GROUND FLOOR PLAN
GENERAL ARRANGEMENT

scale 1.50 date 11.05

drw no 4161. GA6 rev