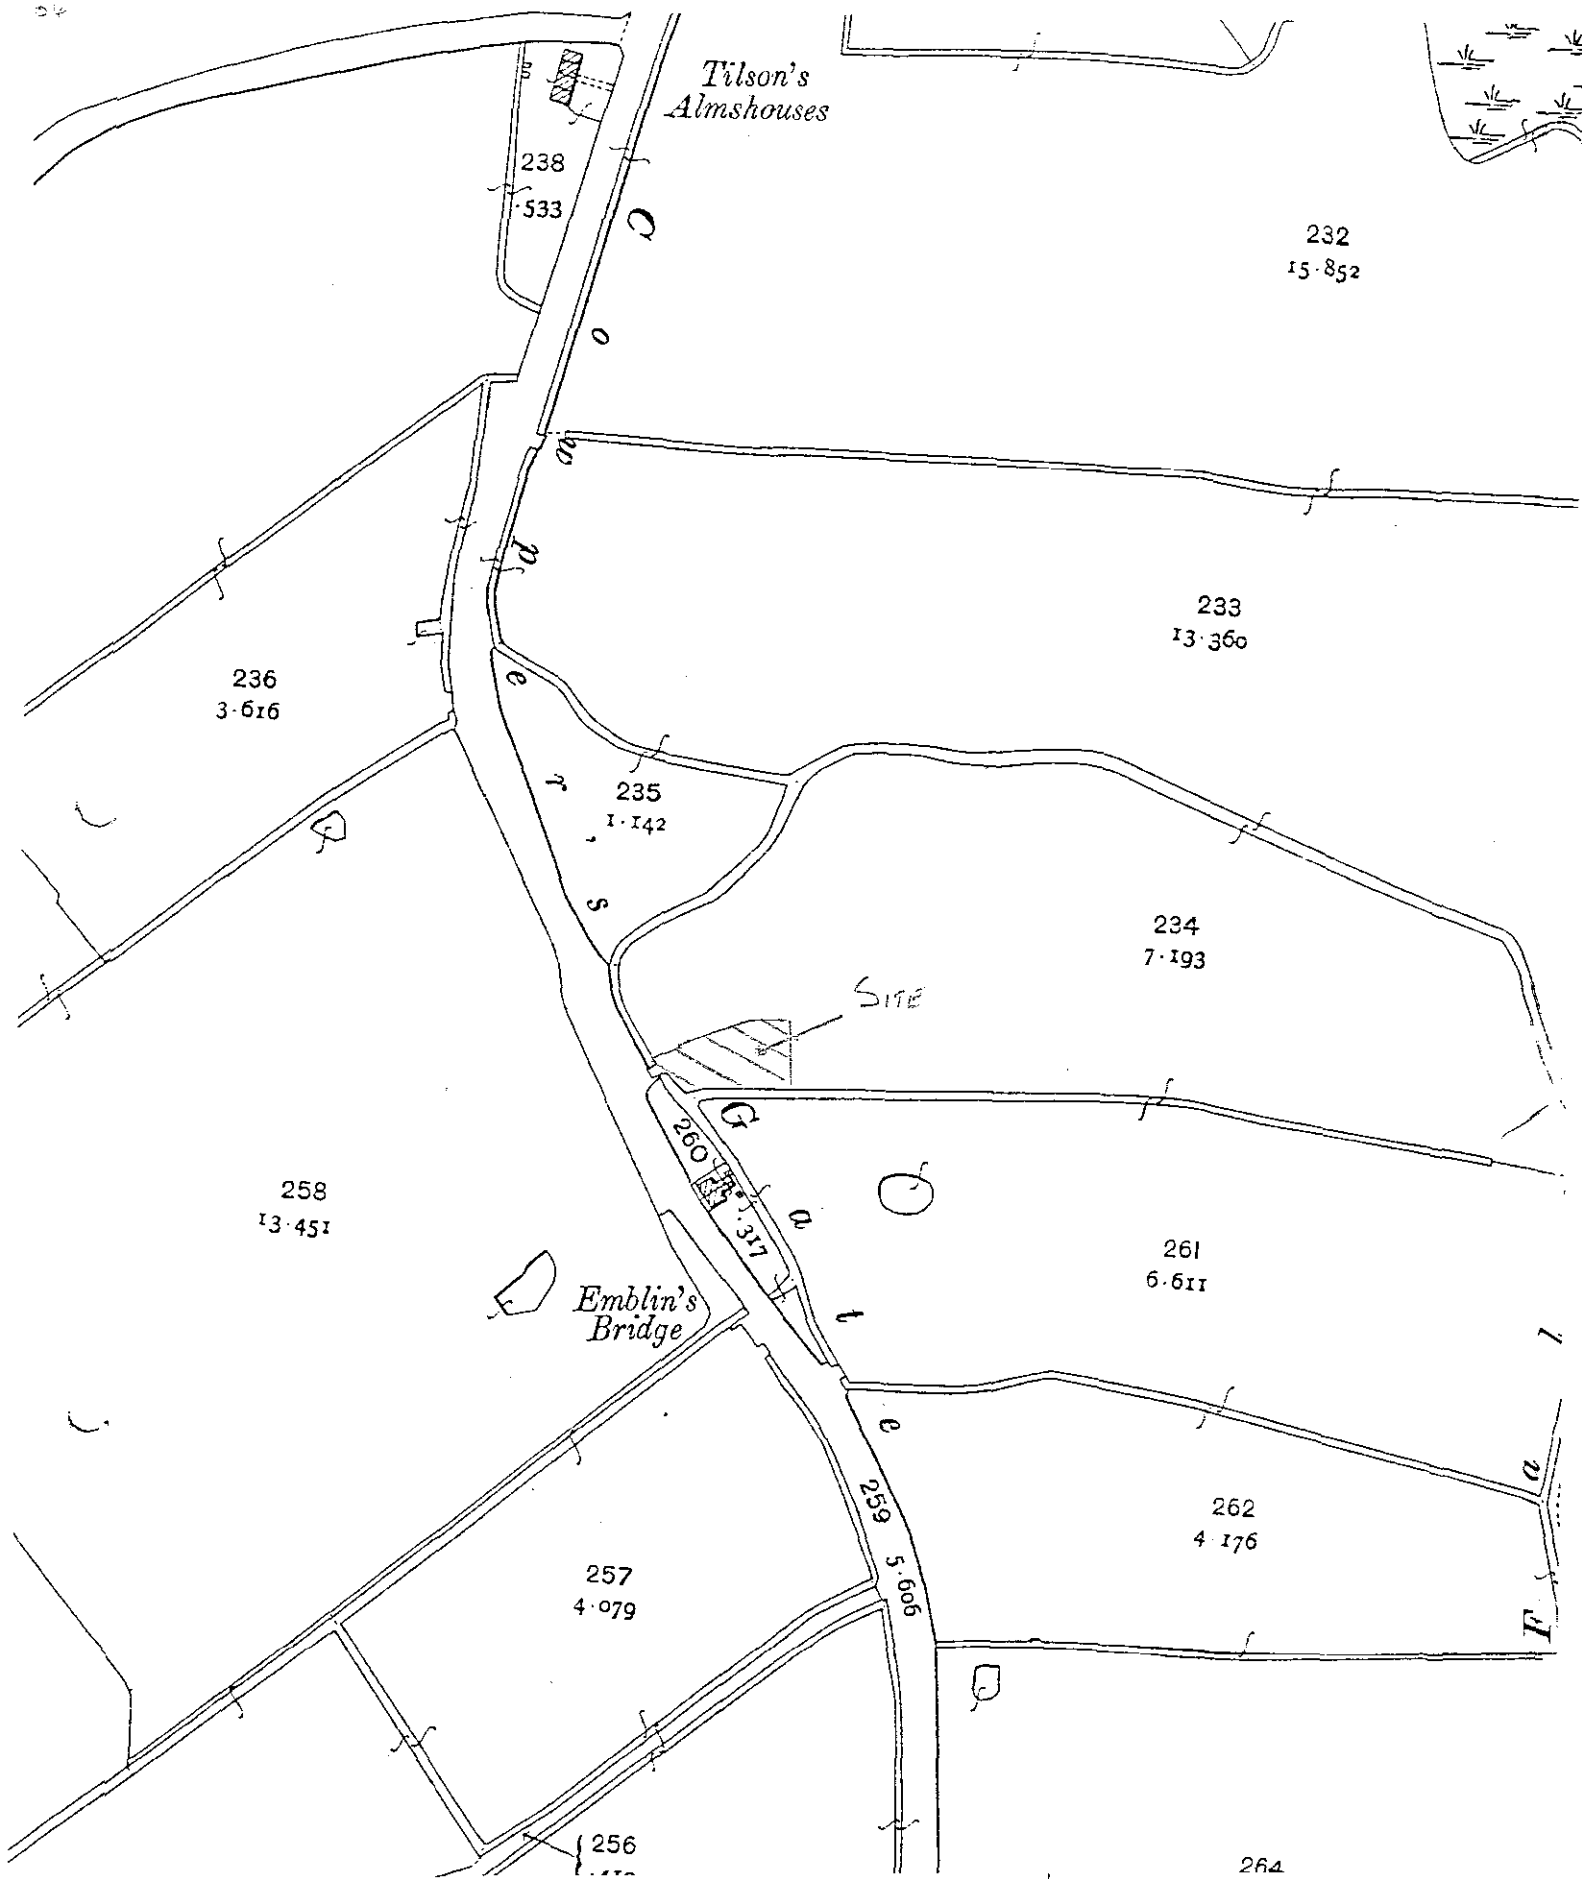


SRC SIDEBOTTOM RICHARDSON CHENG LTD

CONSULTING STRUCTURAL AND CIVIL ENGINEERS

15 High Street,
Spalding,
Lincs. PE11 1TW.
Tel : (01775) 712660
Fax : (01775) 712635
E-Mail : src@s-r-c.co.uk

Project No. 36804

Sheet No. App 2 | Rev.

Date

Designer

PROJECT: Cowdrey Gate Lower Sutton. 190405